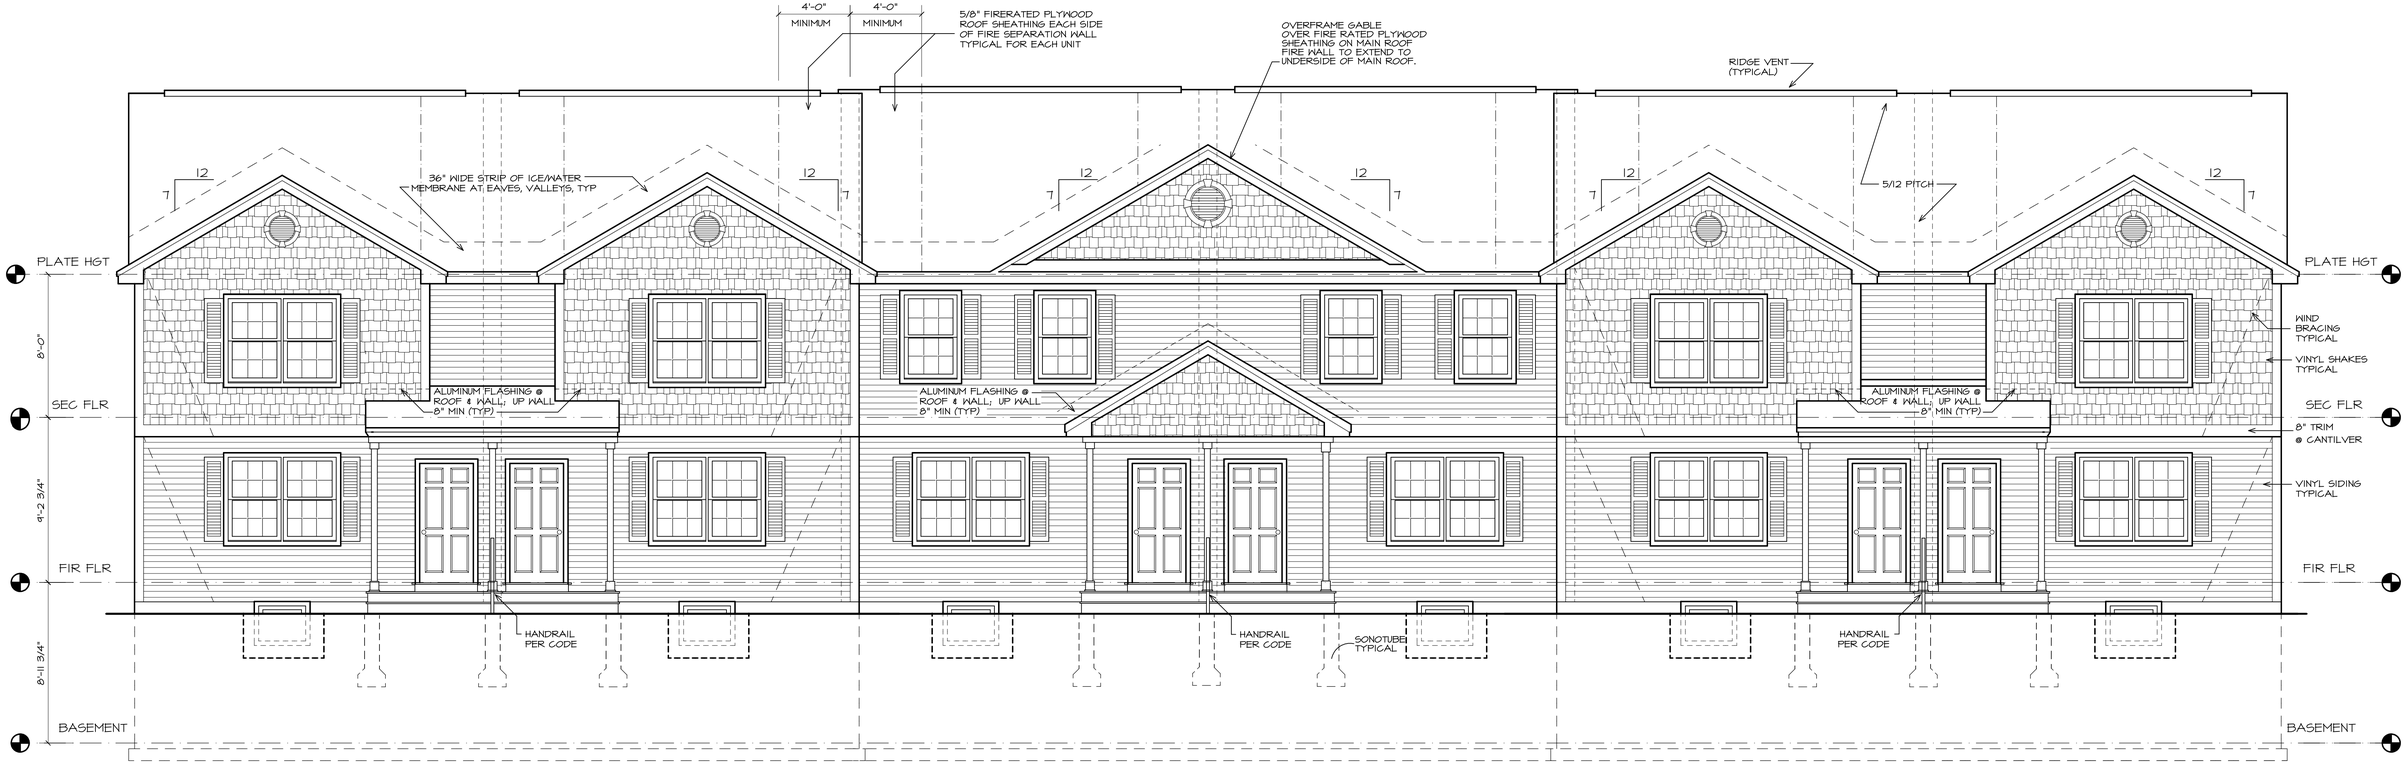

1 A1 FRONT TOWNHOUSE ELEVATION

SCALE: 1/4" = 1'-0"

UNIT A: 3 BEDROOM / 1-1/2 BATH TOWNHOME	
FIRST FLOOR	640 S.F.
SECOND FLOOR	617 S.F.
TOTAL	1297 S.F.

UNIT B: 3 BEDROOM / 1-1/2 BATH TOWNHOME	
FIRST FLOOR	640 S.F.
SECOND FLOOR	617 S.F.
TOTAL	1297 S.F.

UNIT C: 3 BEDROOM / 1-1/2 BATH TOWNHOME	
FIRST FLOOR	640 S.F.
SECOND FLOOR	620 S.F.
TOTAL	1300 S.F.

UNIT D: 3 BEDROOM / 1-1/2 BATH TOWNHOME	
FIRST FLOOR	640 S.F.
SECOND FLOOR	620 S.F.
TOTAL	1300 S.F.

UNIT E: 3 BEDROOM / 1-1/2 BATH TOWNHOME	
FIRST FLOOR	640 S.F.
SECOND FLOOR	617 S.F.
TOTAL	1297 S.F.

UNIT F: 3 BEDROOM / 1-1/2 BATH TOWNHOME	
FIRST FLOOR	640 S.F.
SECOND FLOOR	617 S.F.
TOTAL	1297 S.F.

NEW 6 UNIT TOWNHOUSE FOR

Stark Residences at Old Wellington

MANCHESTER, NH

Alternative Designs Inc.
www.altdesigns.us
Residential/Commercial Design
94 Granite Street
Manchester, NH 03101
phone: (603) 645-4388
fax: (603) 645-6010

These drawings, specifications, and the design conveyed are the exclusive property of Alternative Designs Inc. Any form of reproduction of these documents, or of this design is expressly prohibited. A.D.I. © 2016

6 UNIT TOWNHOUSE PROJECT
STARK RESIDENCES AT OLD WELLINGTON

Contractor to check & verify all dimensions & structural members before construction. All construction shall be in strict compliance with The State of New Hampshire or Massachusetts Building Codes, whichever applicable.

REVISIONS

16-052
OCT 25 2016
SHEET 1 OF 7

A1

1 / A3 REAR TOWNHOUSE ELEVATION

SCALE: 1/4" = 1'-0"

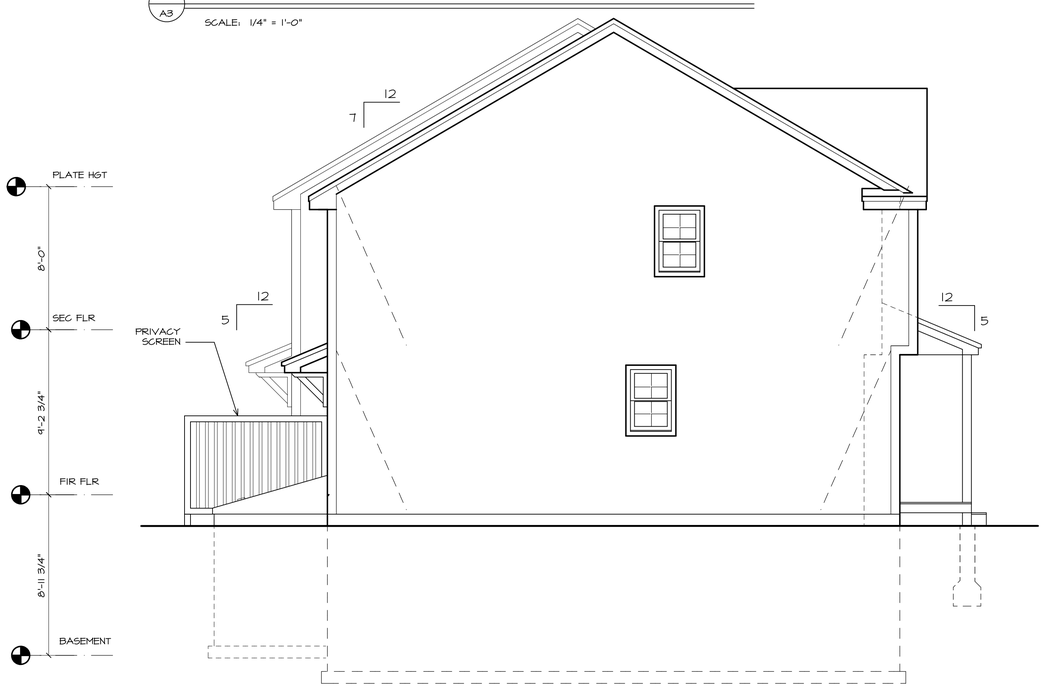

2 / A3 LEFT SIDE ELEVATION

SCALE: 1/4" = 1'-0"

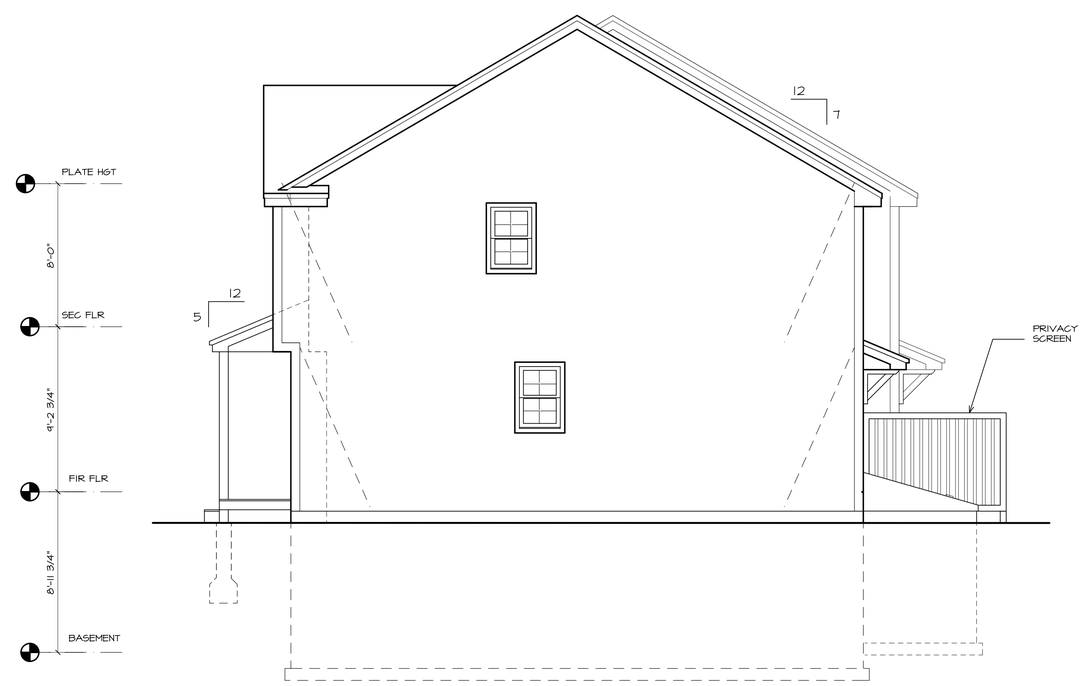

3 / A3 RIGHT SIDE ELEVATION

SCALE: 1/4" = 1'-0"

Alternative Designs Inc.
www.altdesigns.us
Residential/Commercial Design
94 Granite Street
Manchester, NH 03101
phone: (603) 645-4388
fax: (603) 645-6010

These drawings, specifications, and the design conveyed are the exclusive property of Alternative Designs Inc. Any re-use, reproduction of these documents, or of this design is expressly prohibited. A.D.I. © 2016

6 UNIT TOWNHOUSE PROJECT

STARK RESIDENCES AT OLD WELLINGTON

Contractor to check & verify all dimensions & structural members before construction. All construction shall be in strict compliance with The State of New Hampshire or Massachusetts Building Codes, whichever applicable.

REVISIONS

16-052
OCT 25 2016
SHEET 3 OF 7

A3