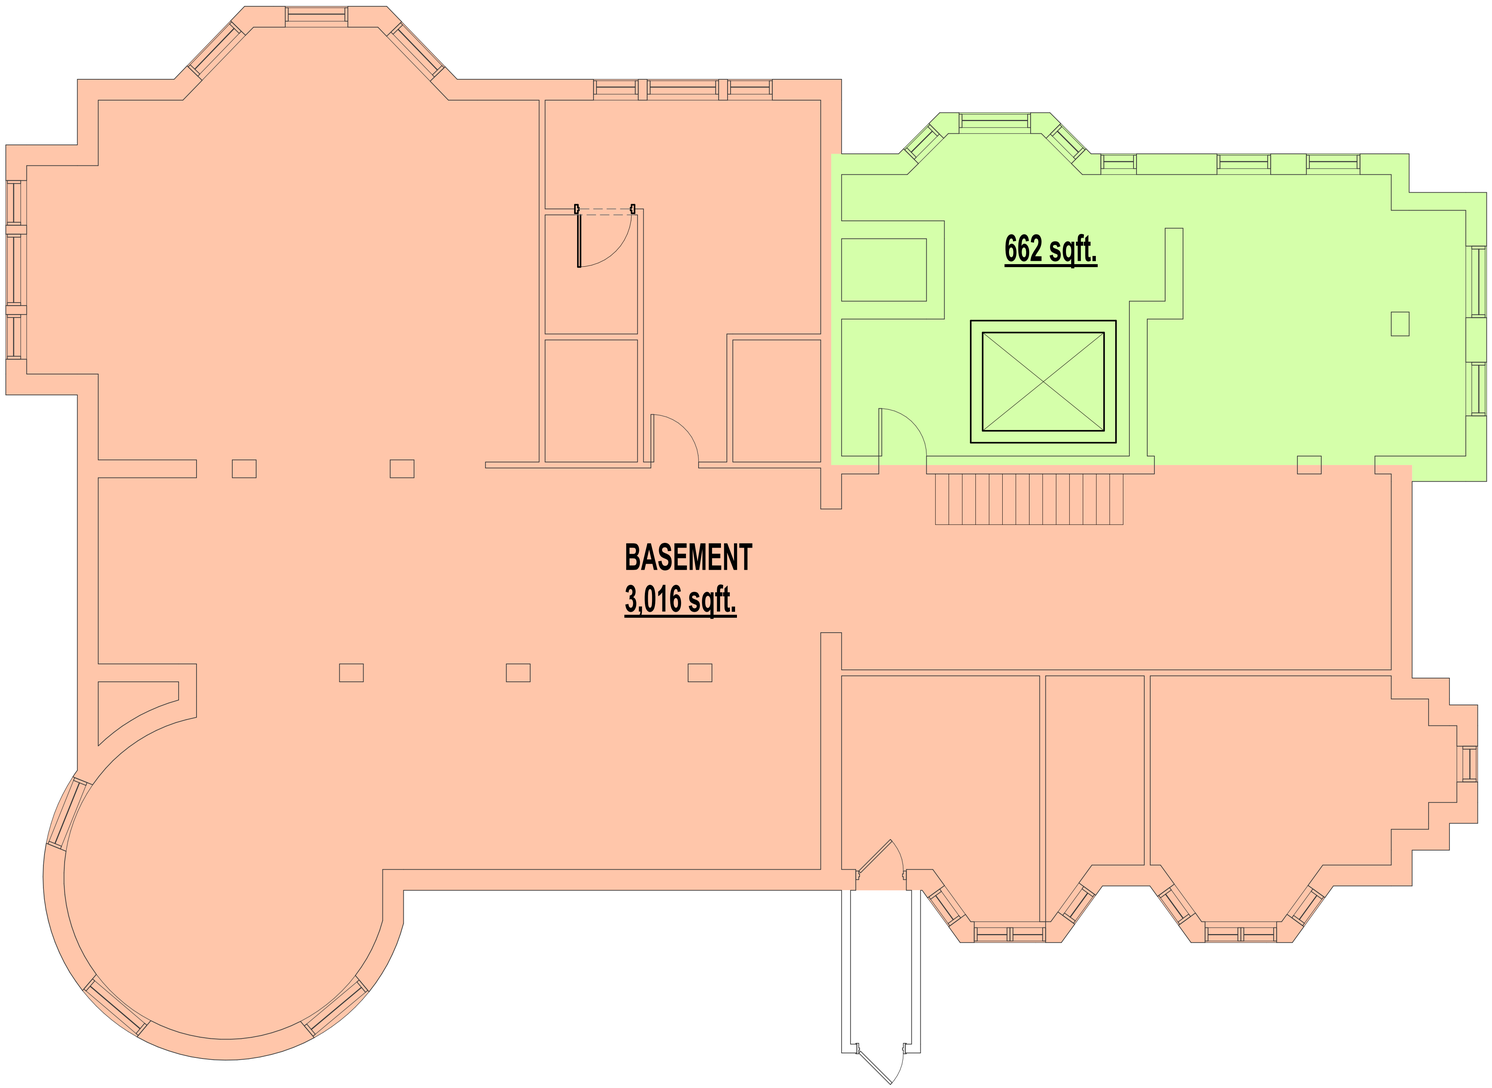

1 A1.0 **BASEMENT**
1/4" = 1'-0"

MATUSZEWSKI
ARCHITECTS
29 Bourbon Street,
Bedford, New Hampshire, 03110
Phone: (603) 785-7519

PROGRESS PRINT

REVISIONS

TITLE: **BASEMENT**

PROJECT: **RENOVATIONS TO THE CHANDLER HOUSE**
147 Walnut Street, Manchester, NH
for:
THE CURRIER MUSEUM OF ART

DATE	9/21/2020
SCALE	1/4" = 1'-0"
PROJECT NO.	20.05

A1.0
DRAWING NO.

9/21/2020 6:45:45 PM

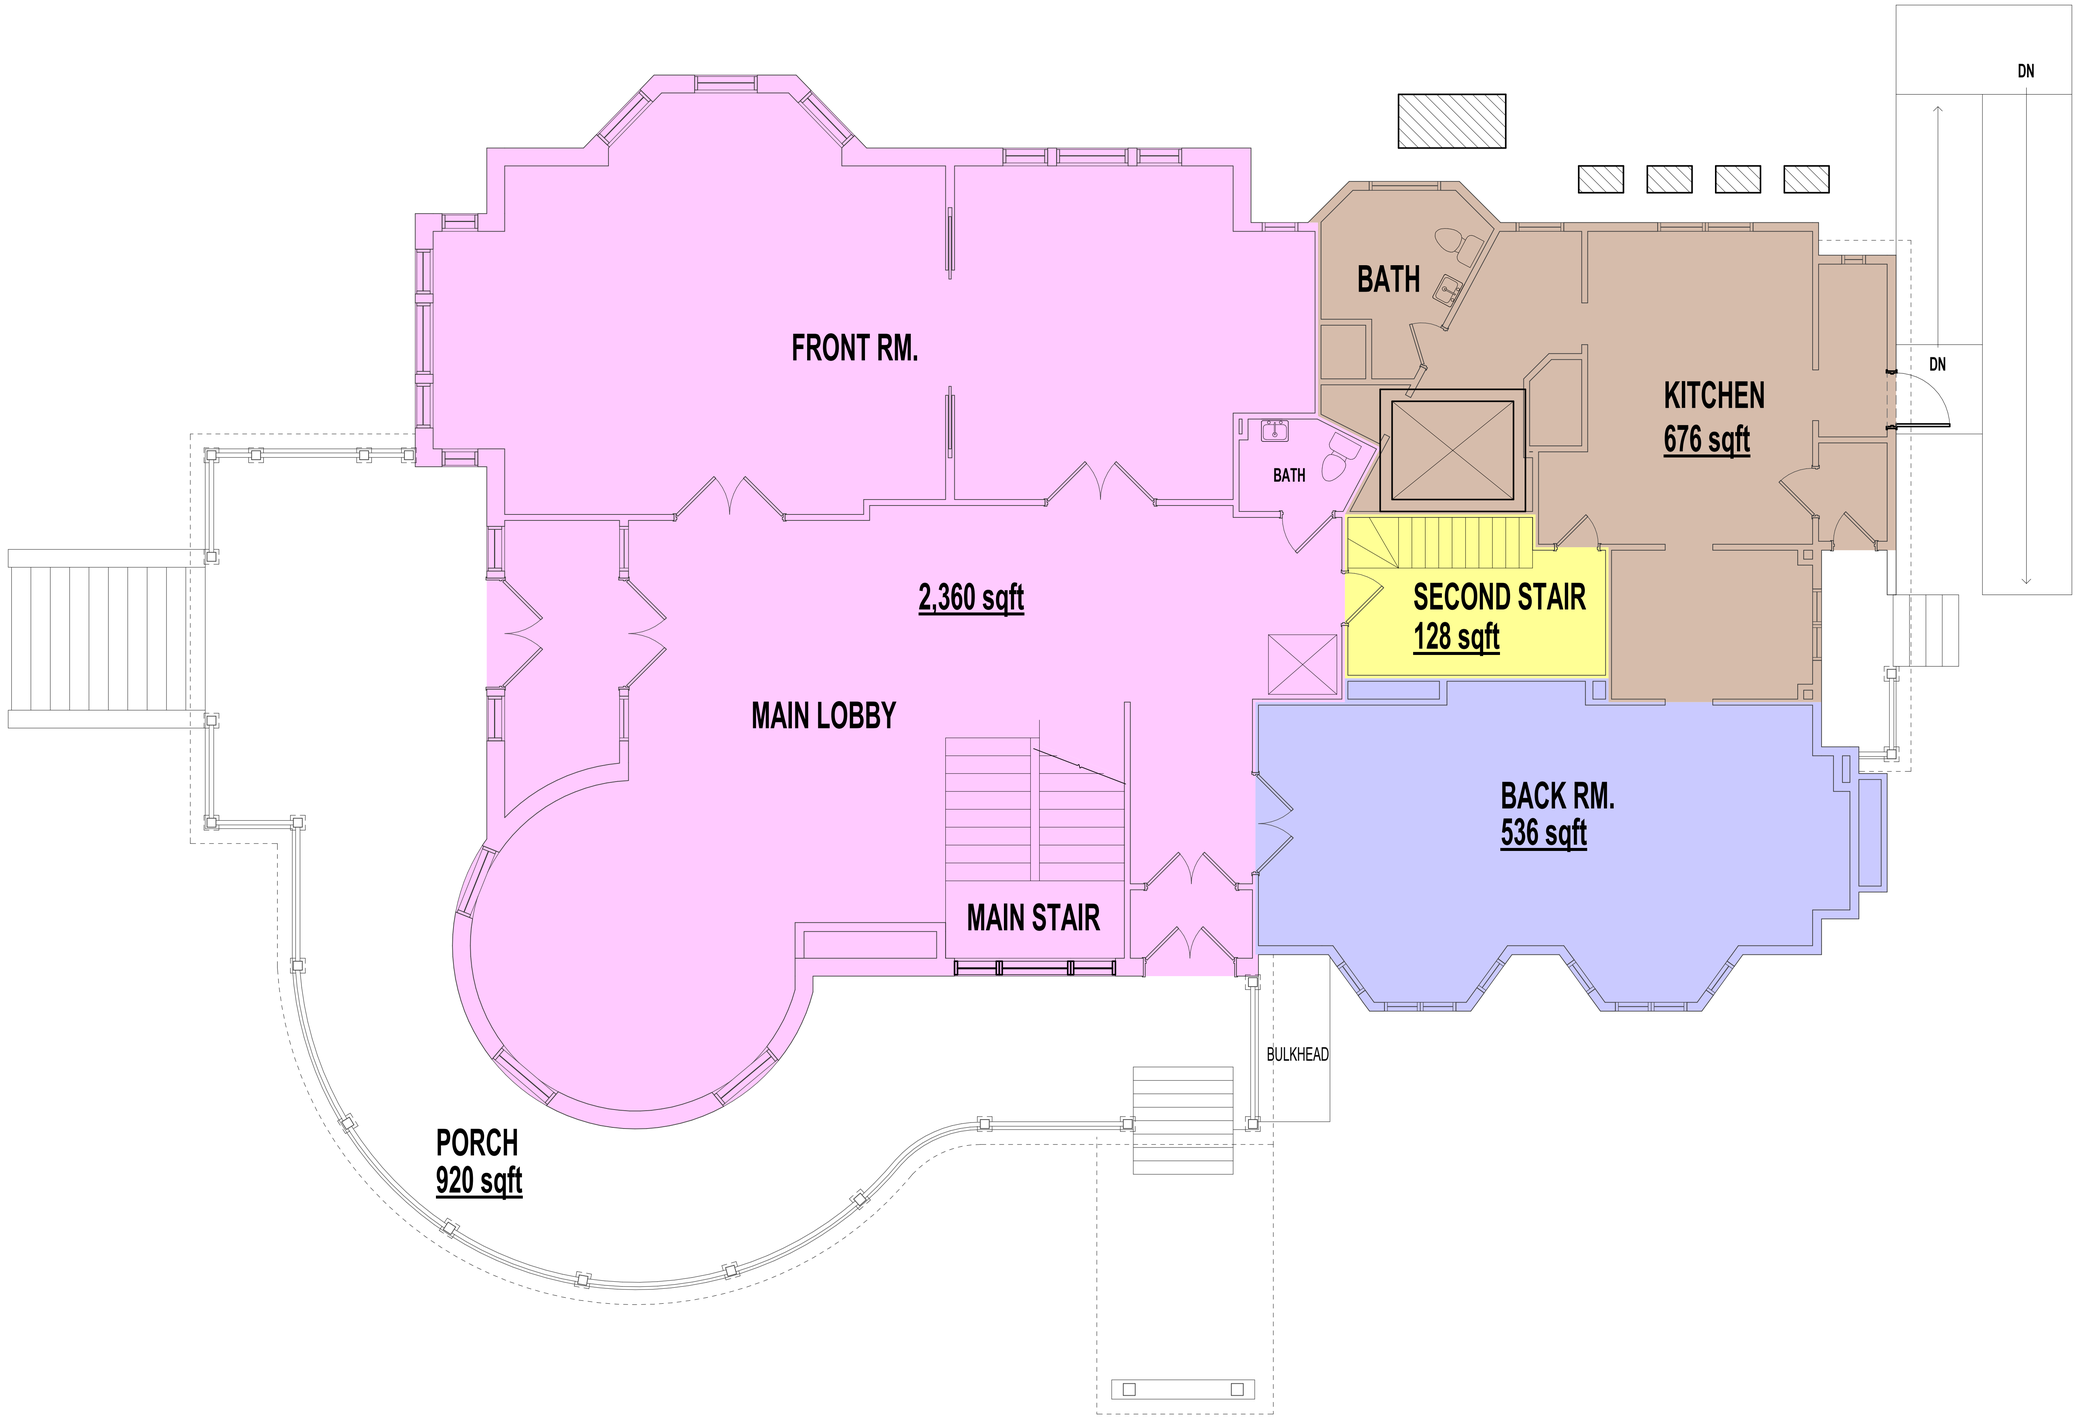

1 A1.2 **MAIN FLOOR**
1/4" = 1'-0"

MATUSZEWSKI ARCHITECTS
29 Bourbon Street,
Bedford, New Hampshire, 03110
Phone: (603) 785-7519

PROGRESS PRINT

REVISIONS

TITLE: **MAIN FLOOR**

PROJECT: **RENOVATIONS TO THE CHANDLER HOUSE**
147 Walnut Street, Manchester, NH
for:
THE CURRIER MUSEUM OF ART

DATE	9/21/2020
SCALE	1/4" = 1'-0"
PROJECT NO.	20.05

A1.2
DRAWING NO.

9/21/2020 6:45:46 PM

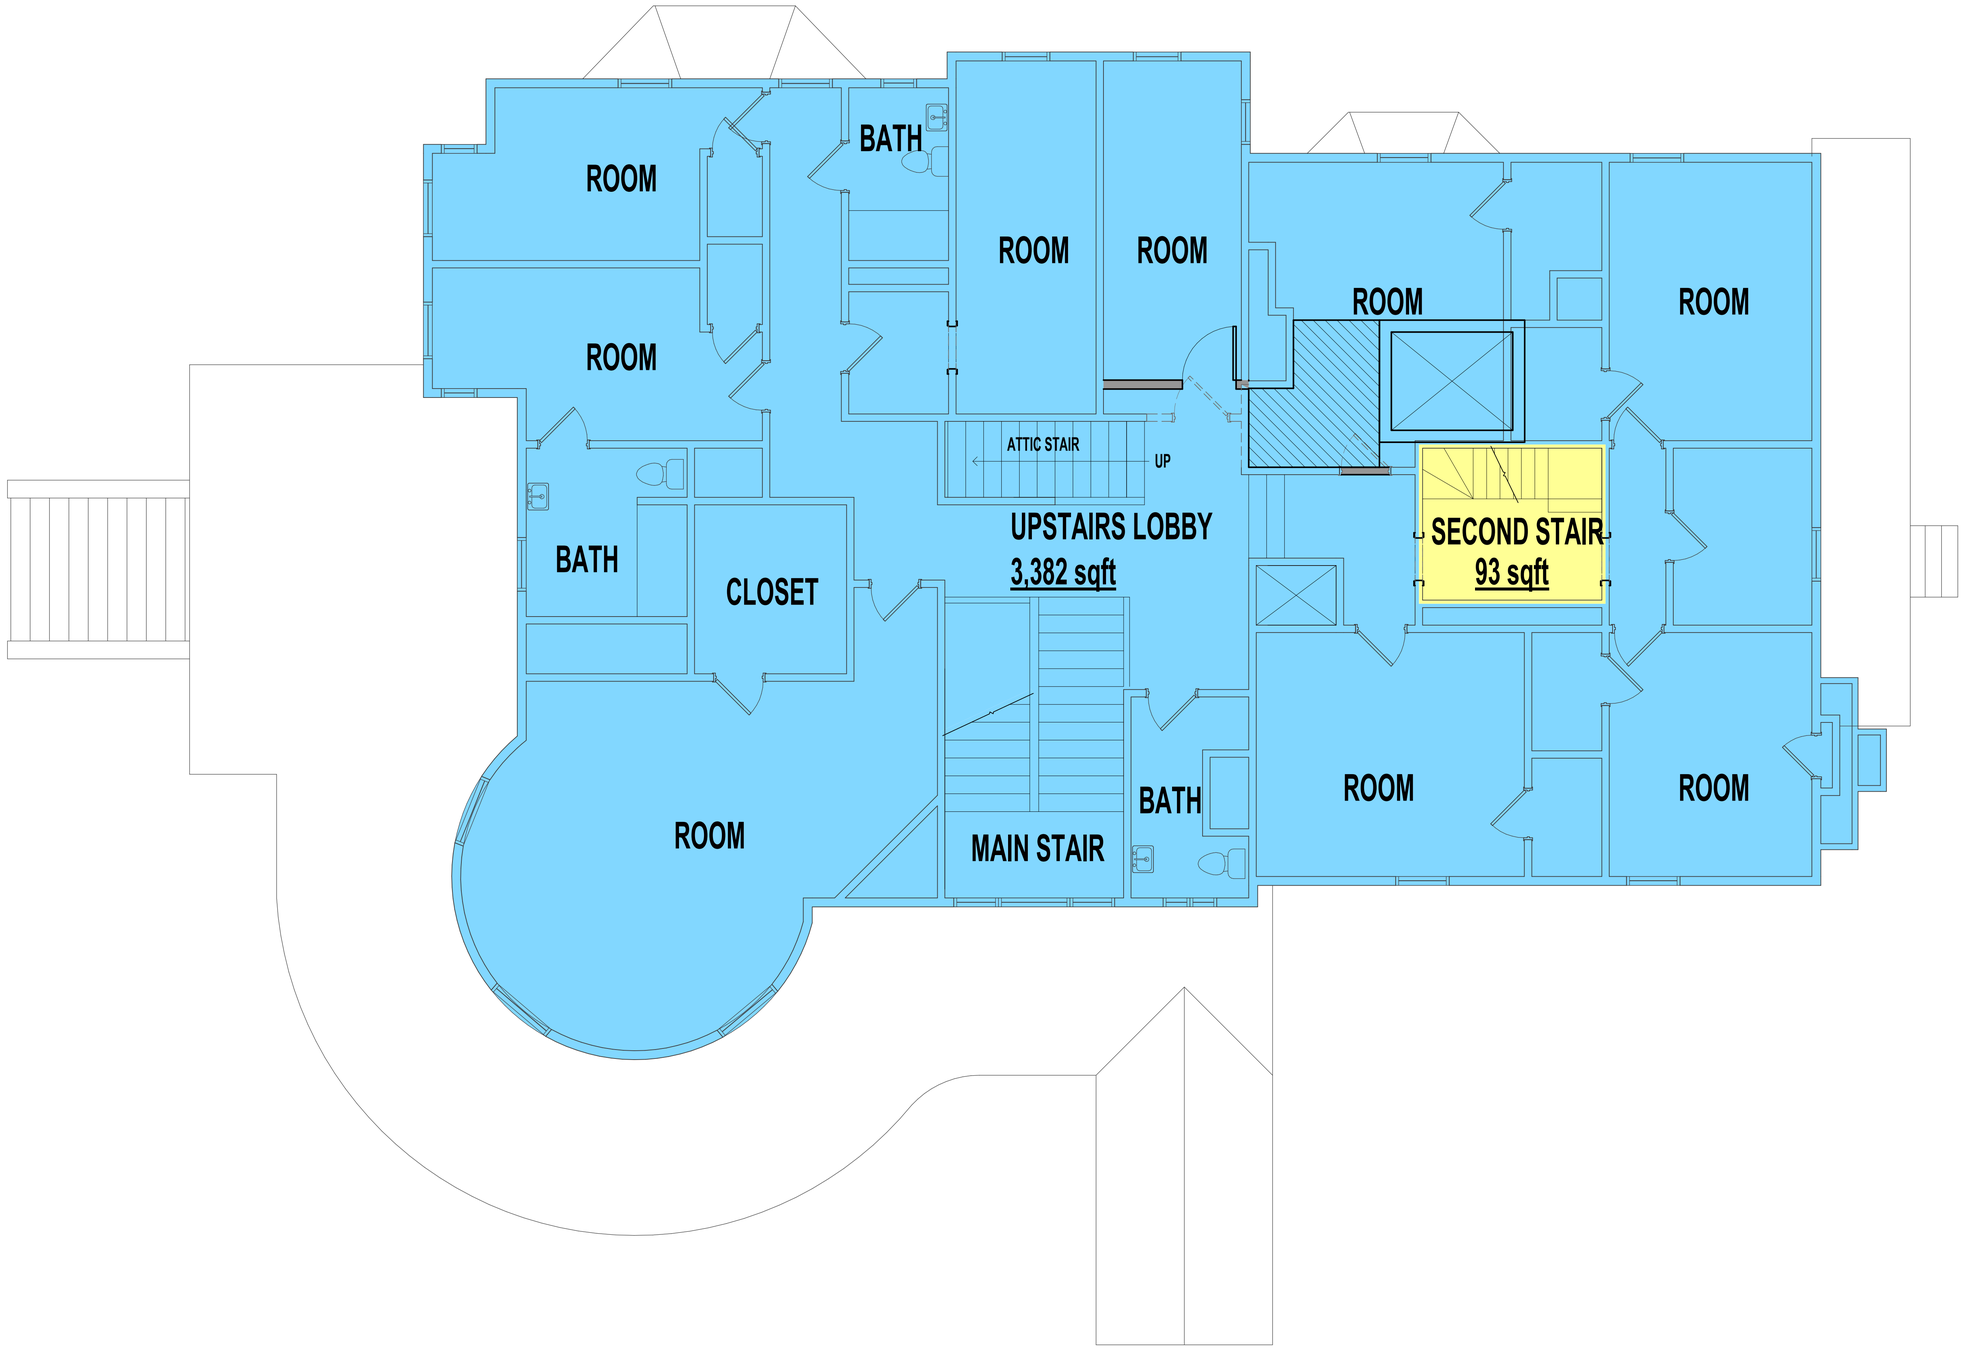

1 A1.3 **SECOND FLOOR**
1/4" = 1'-0"

MATUSZEWSKI ARCHITECTS
29 Bourbon Street,
Bedford, New Hampshire, 03110
Phone: (603) 785-7519

PROGRESS PRINT

REVISIONS

TITLE: SECOND FLOOR

PROJECT: RENOVATIONS TO THE CHANDLER HOUSE
147 Walnut Street, Manchester, NH
for:
THE CURRIER MUSEUM OF ART

DATE	9/21/2020
SCALE	1/4" = 1'-0"
PROJECT NO.	20.05

A1.3
DRAWING NO.

9/21/2020 6:45:47 PM

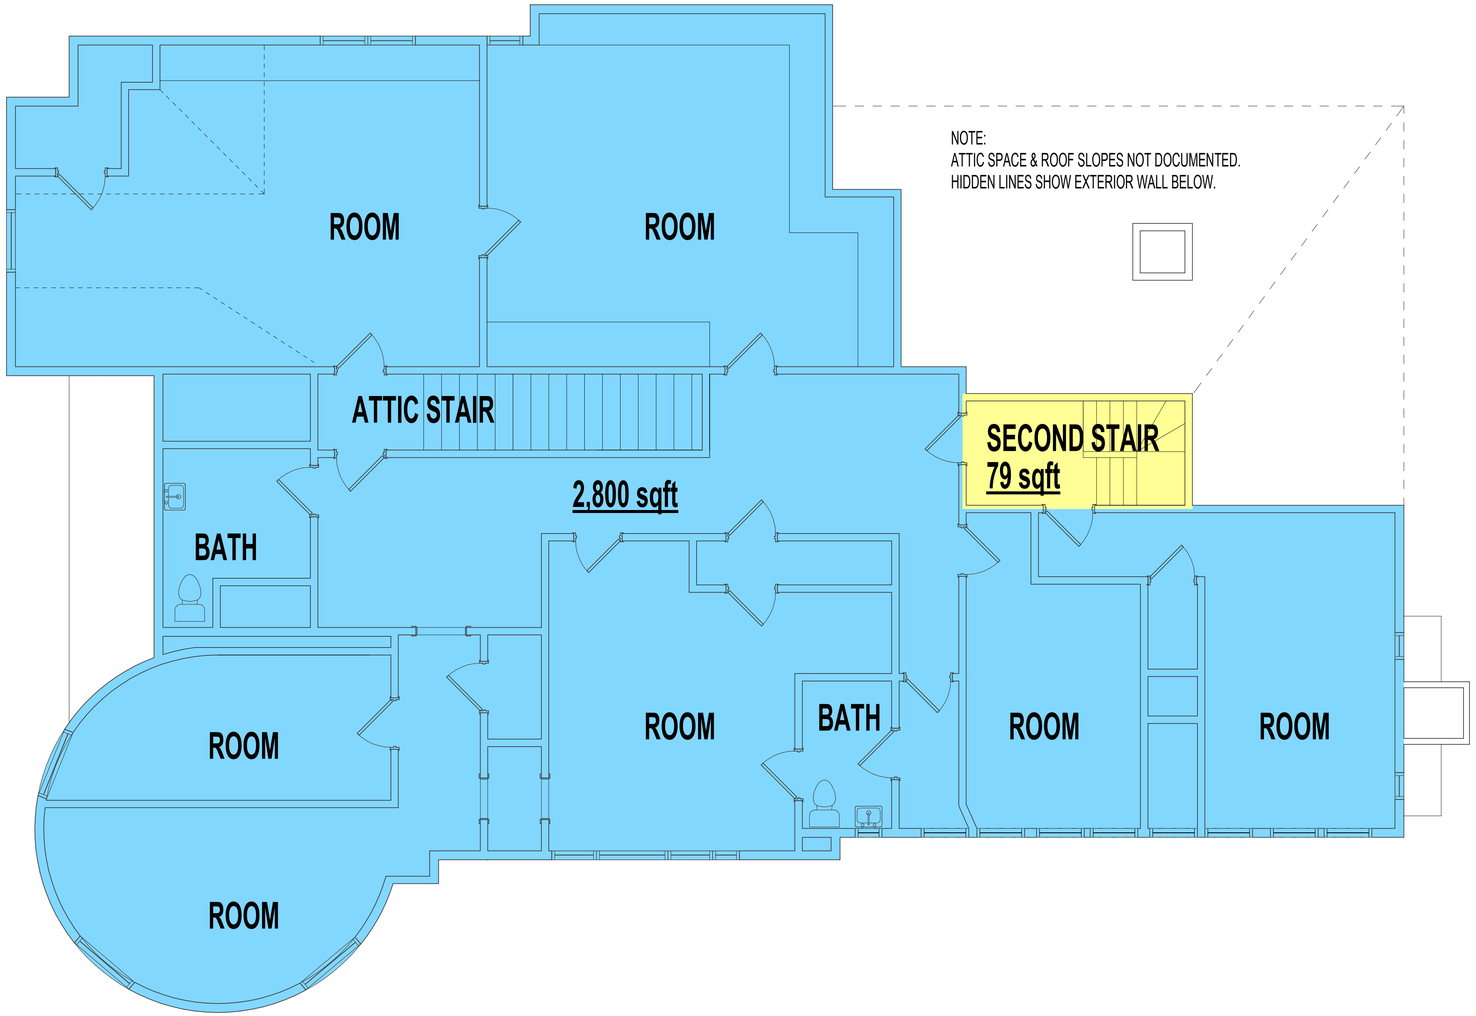

1 A1.4 THIRD FLOOR
1/4" = 1'-0"

MATUSZEWSKI ARCHITECTS
29 Bourbon Street,
Bedford, New Hampshire, 03110
Phone: (603) 785-7519

PROGRESS PRINT

REVISIONS

TITLE: THIRD FLOOR

PROJECT: RENOVATIONS TO THE CHANDLER HOUSE
147 Walnut Street, Manchester, NH
for:
THE CURRIER MUSEUM OF ART

DATE	9/21/2020
SCALE	1/4" = 1'-0"
PROJECT NO.	20.05

A1.4
DRAWING NO.

9/21/2020 6:45:47 PM