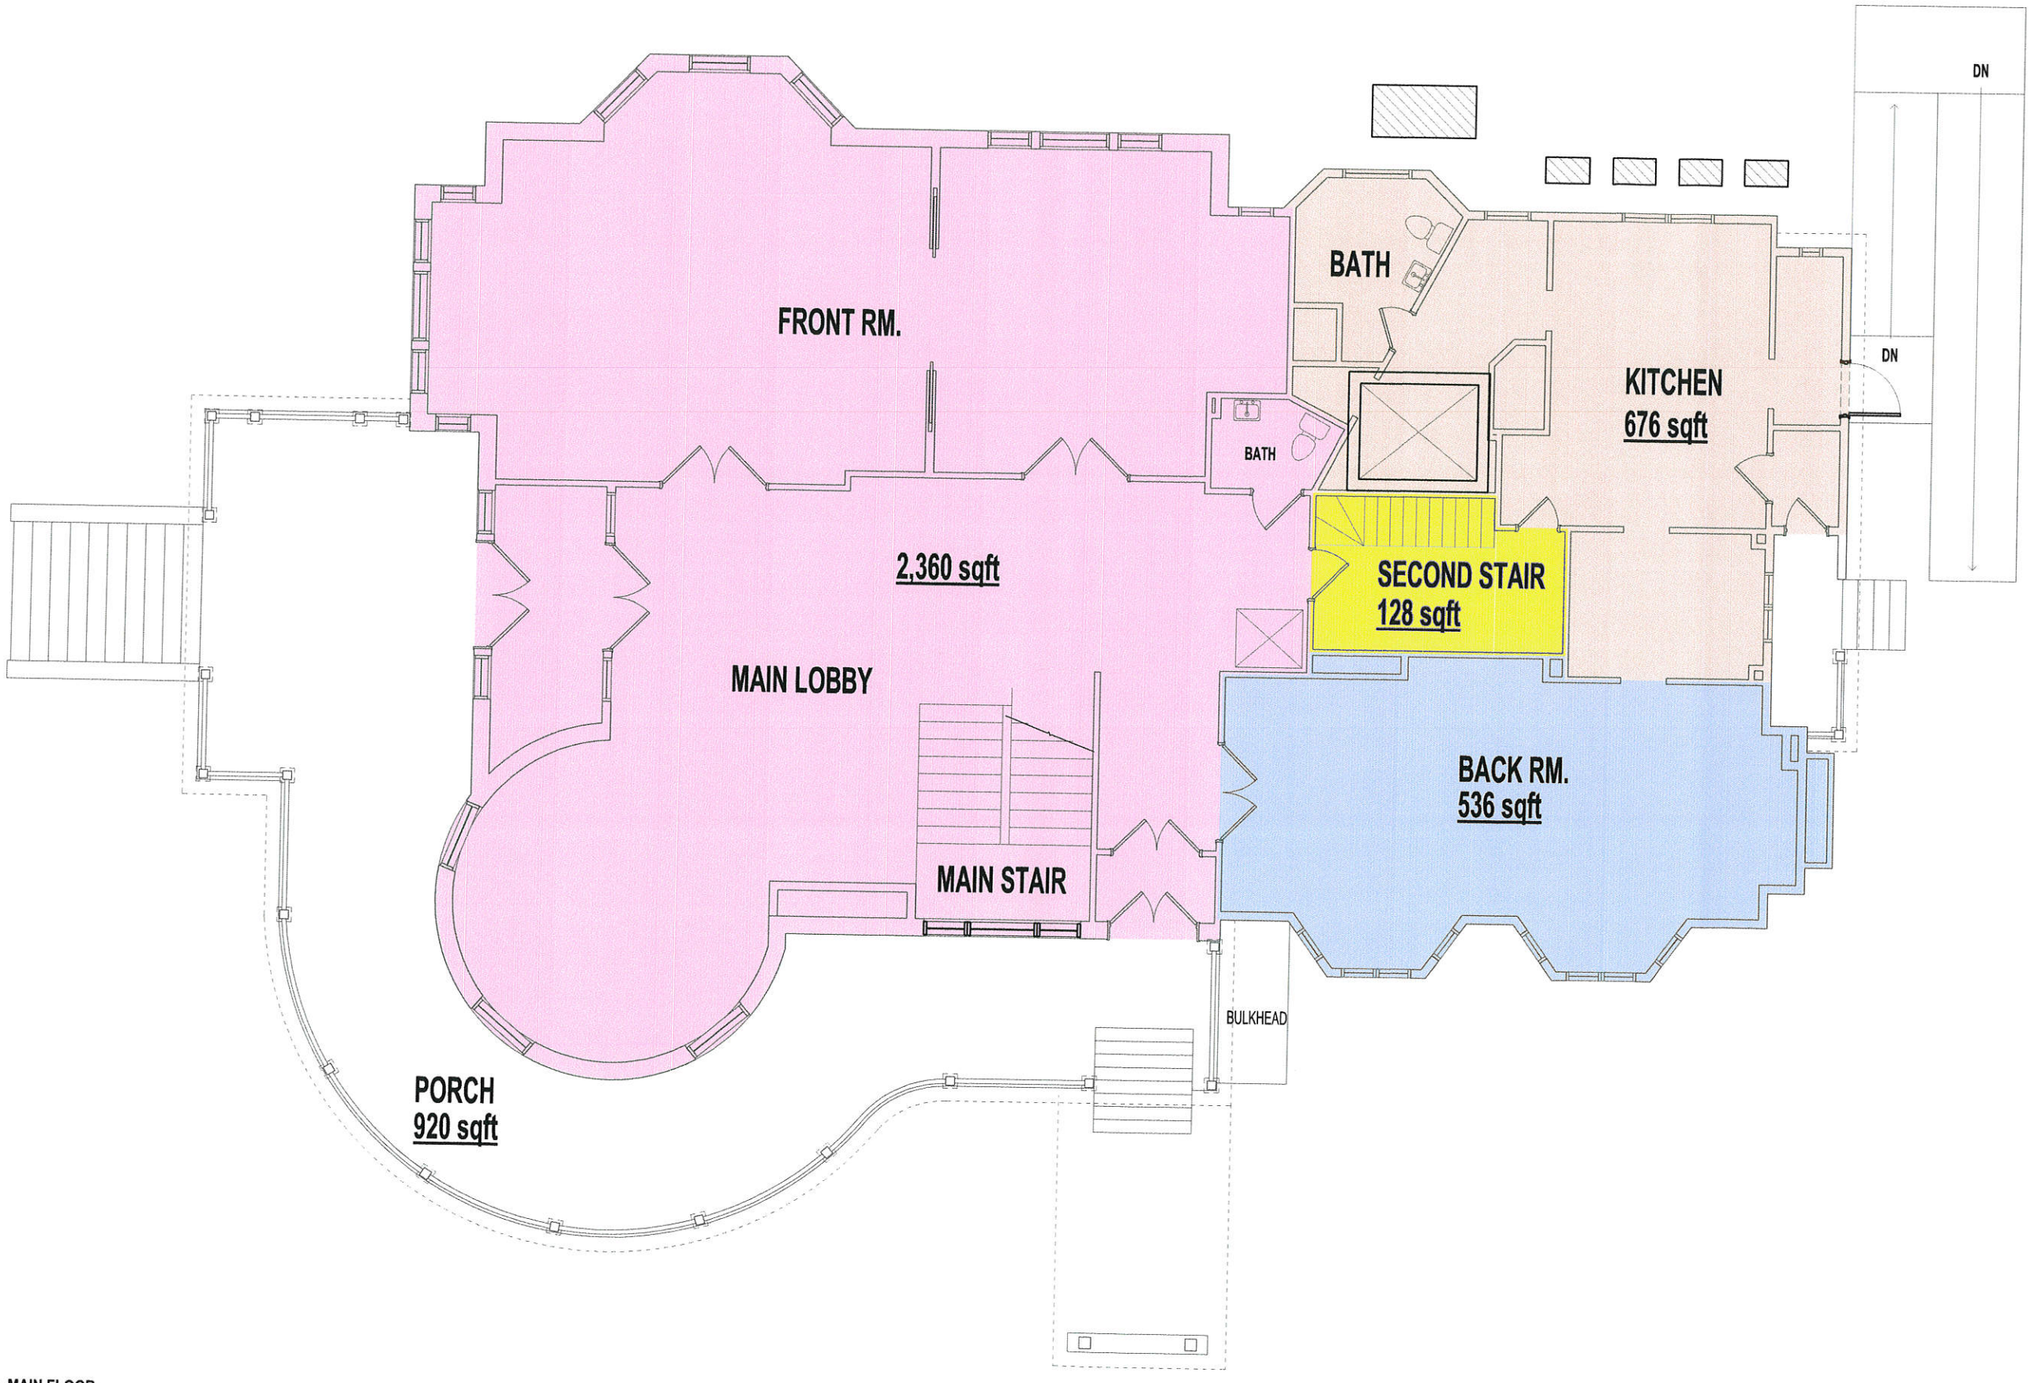

1 A1.2 MAIN FLOOR
1/4" = 1'-0"

MATUSZEWSKI ARCHITECTS
29 Bourbon Street,
Bedford, New Hampshire, 03110
Phone: (603) 785-7519

PROGRESS PRINT

REVISIONS

TITLE: MAIN FLOOR

PROJECT: RENOVATIONS TO THE CHANDLER HOUSE
147 Walnut Street, Manchester, NH
for
THE CURRIER MUSEUM OF ART

DATE	9/21/2020
SCALE	1/4" = 1'-0"
PROJECT NO.	20.05

A1.2
DRAWING NO.

9/21/2020 6:45:46 PM