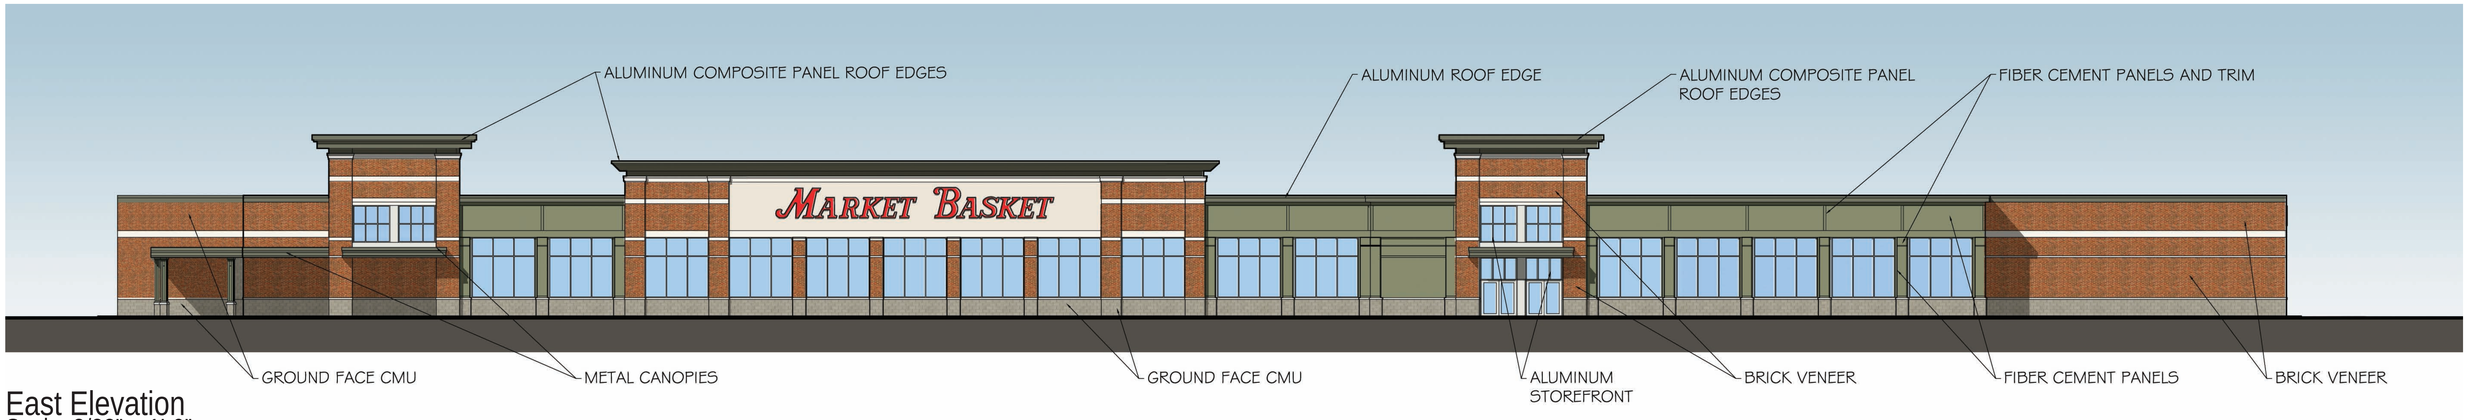

East Elevation
Scale: 3/32" = 1'-0"

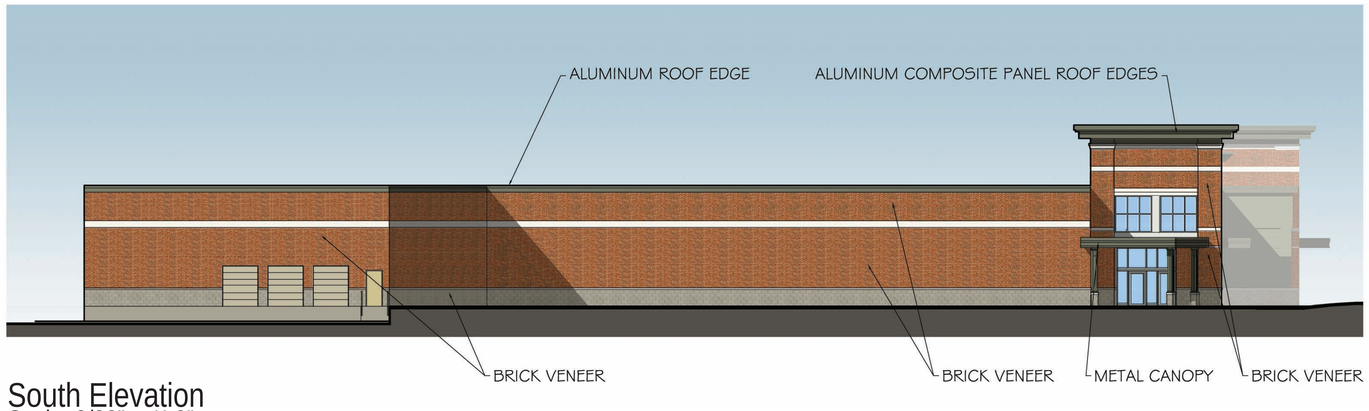

South Elevation
Scale: 3/32" = 1'-0"

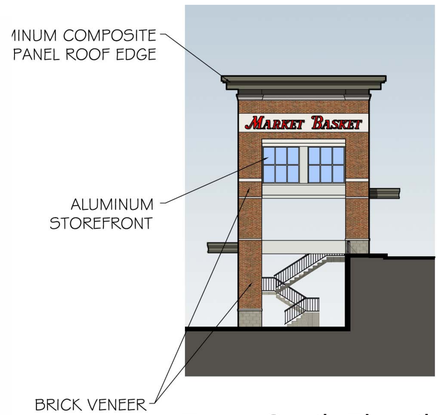

Tower South Elevation
Scale: 3/32" = 1'-0"

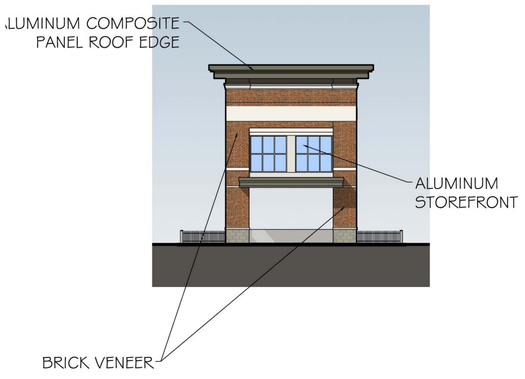

Tower East Elevation
Scale: 3/32" = 1'-0"

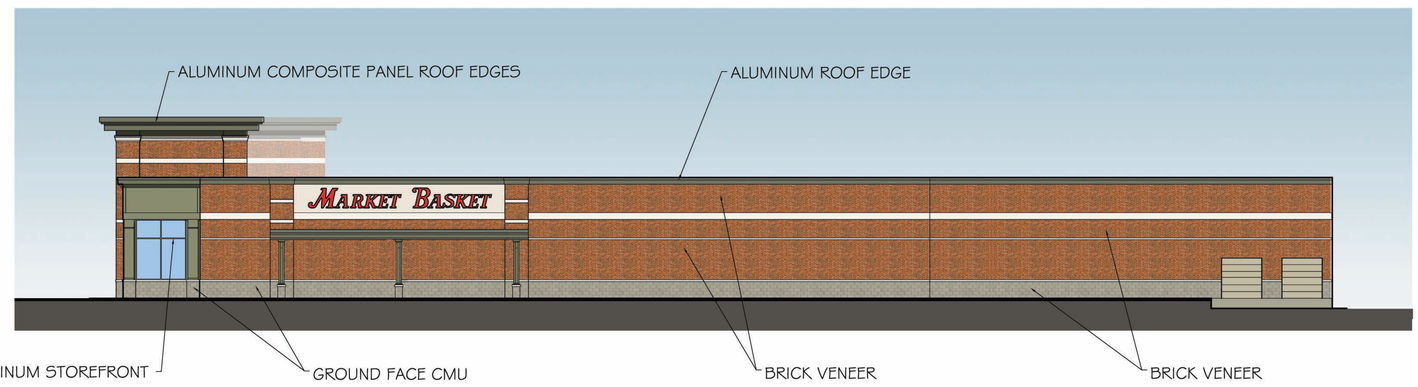

North Elevation
Scale: 3/32" = 1'-0"

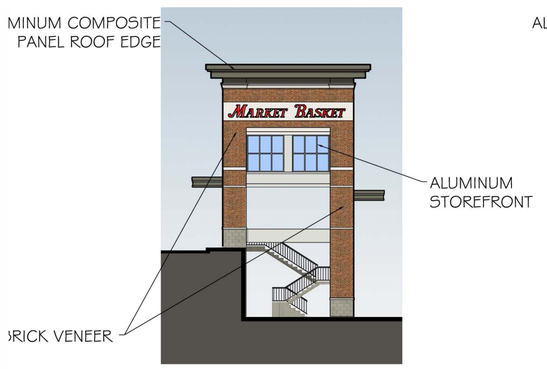

Tower North Elevation
Scale: 3/32" = 1'-0"

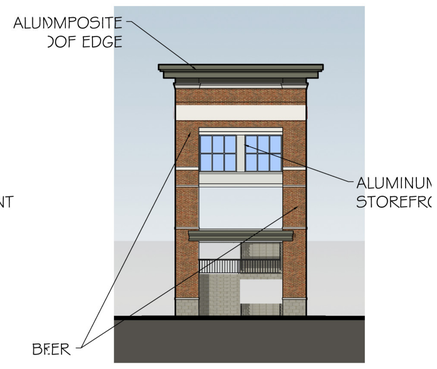

Tower West Elevation
Scale: 3/32" = 1'-0"

RMD Manchester
Manchester, NH
2010-07-01

PCA
PRELLWITZ CHILINSKI ASSOCIATES
Architecture Planning Interiors