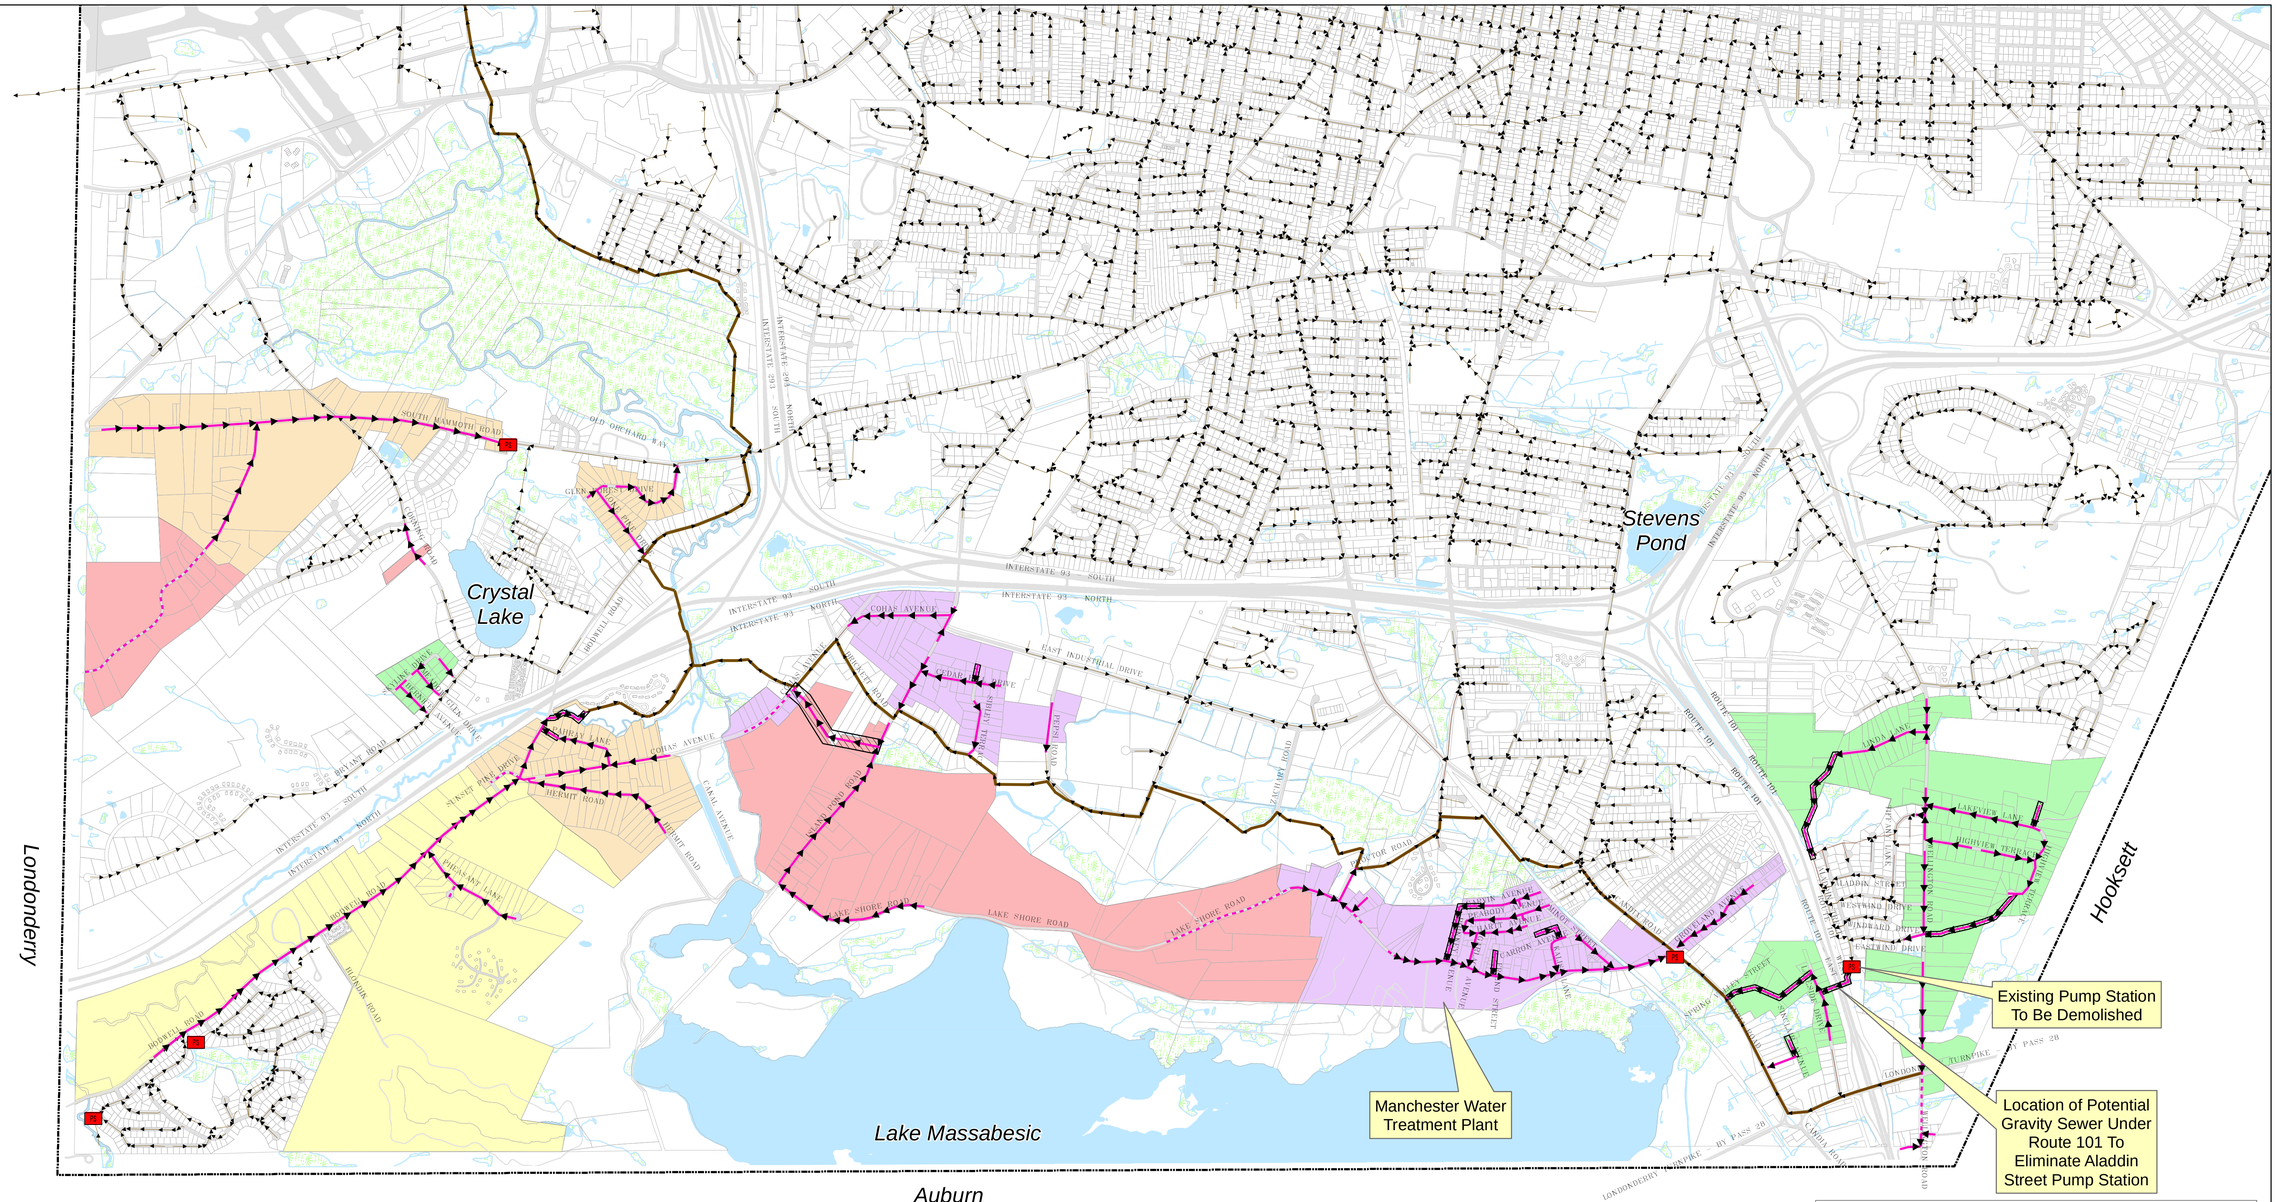

Legend

- Existing Pump Station
- Existing Sewer
- Existing Sewer Interceptor
- Proposed Gravity Sewer
- Proposed Pressure Sewer
- Anticipated Easements
- Contract 1 Sewer Area
- Contract 2 Sewer Area
- Contract 3 Sewer Area
- Contract 4 Sewer Area
- Other Future Sewers

CITY OF MANCHESTER INCORPORATED JUNE 1846

W S N E

0 1,000 2,000 Feet

CDM

Manchester, New Hampshire
Cohas Brook Sewer Master Plan

Cohas Brook Sewer Project
Recommended Contract Areas And Proposed Sewer Locations

Appendix H