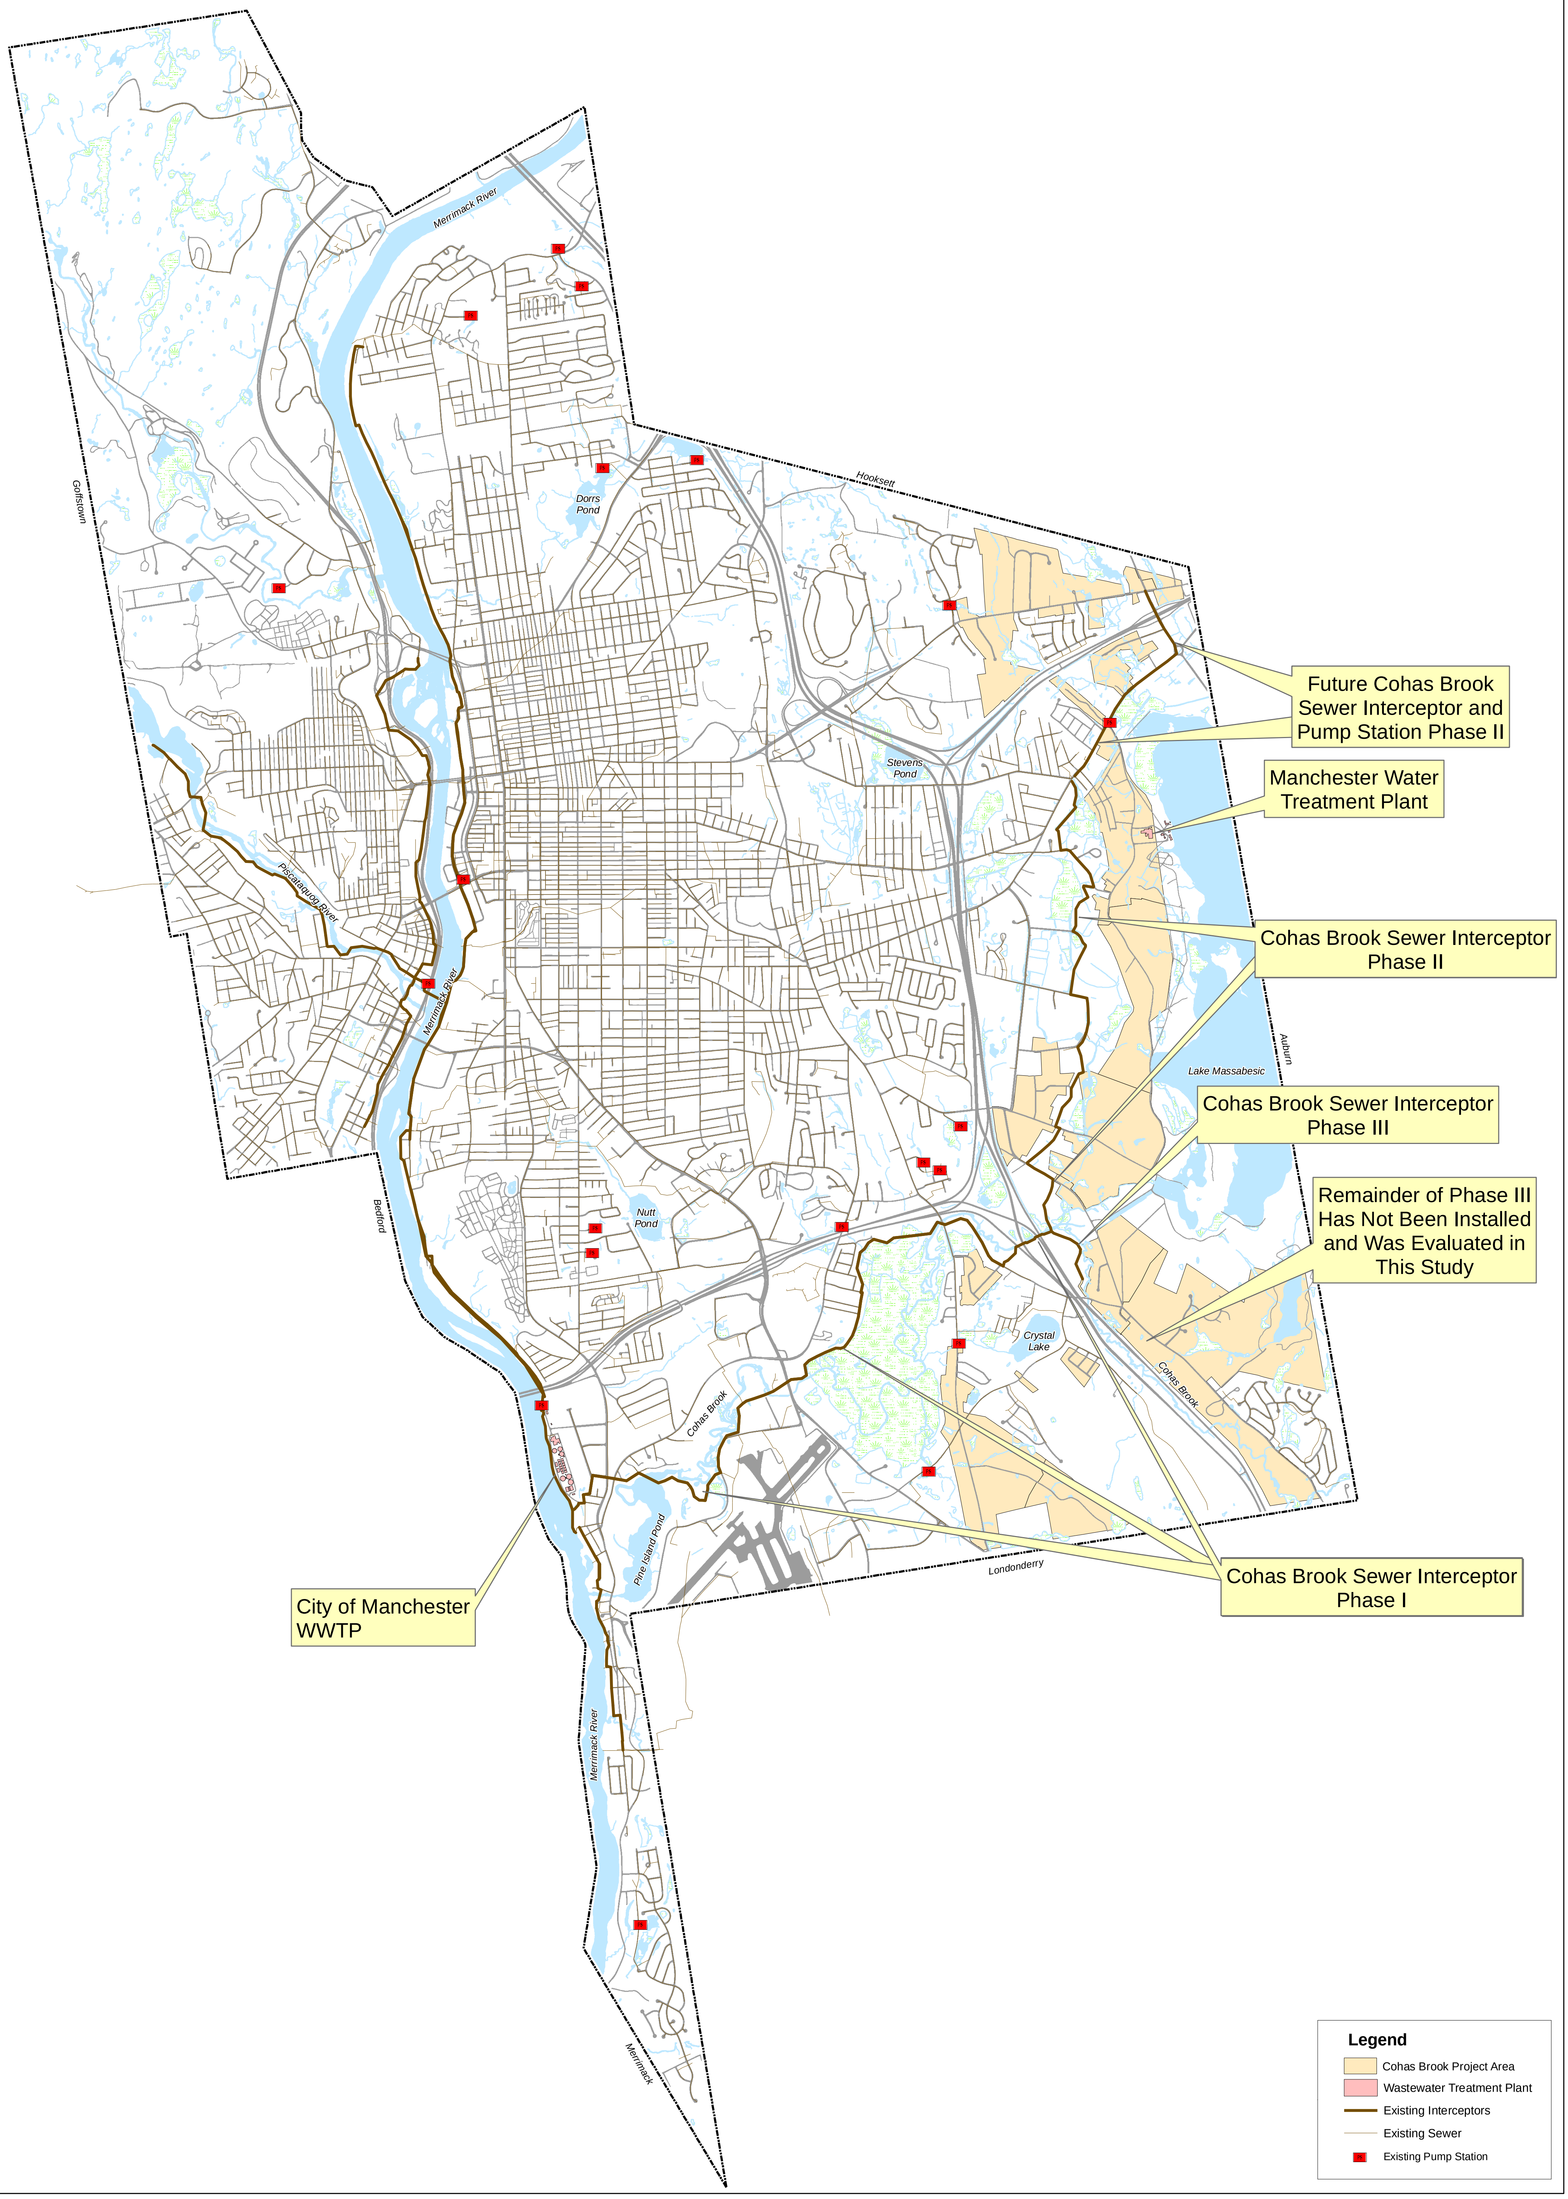

N
W E
S

0 1,000 2,000 3,000 4,000 Feet

CDM

Manchester, New Hampshire
Cohas Brook Sewer Master Plan

Existing Sewer

Figure 1-1