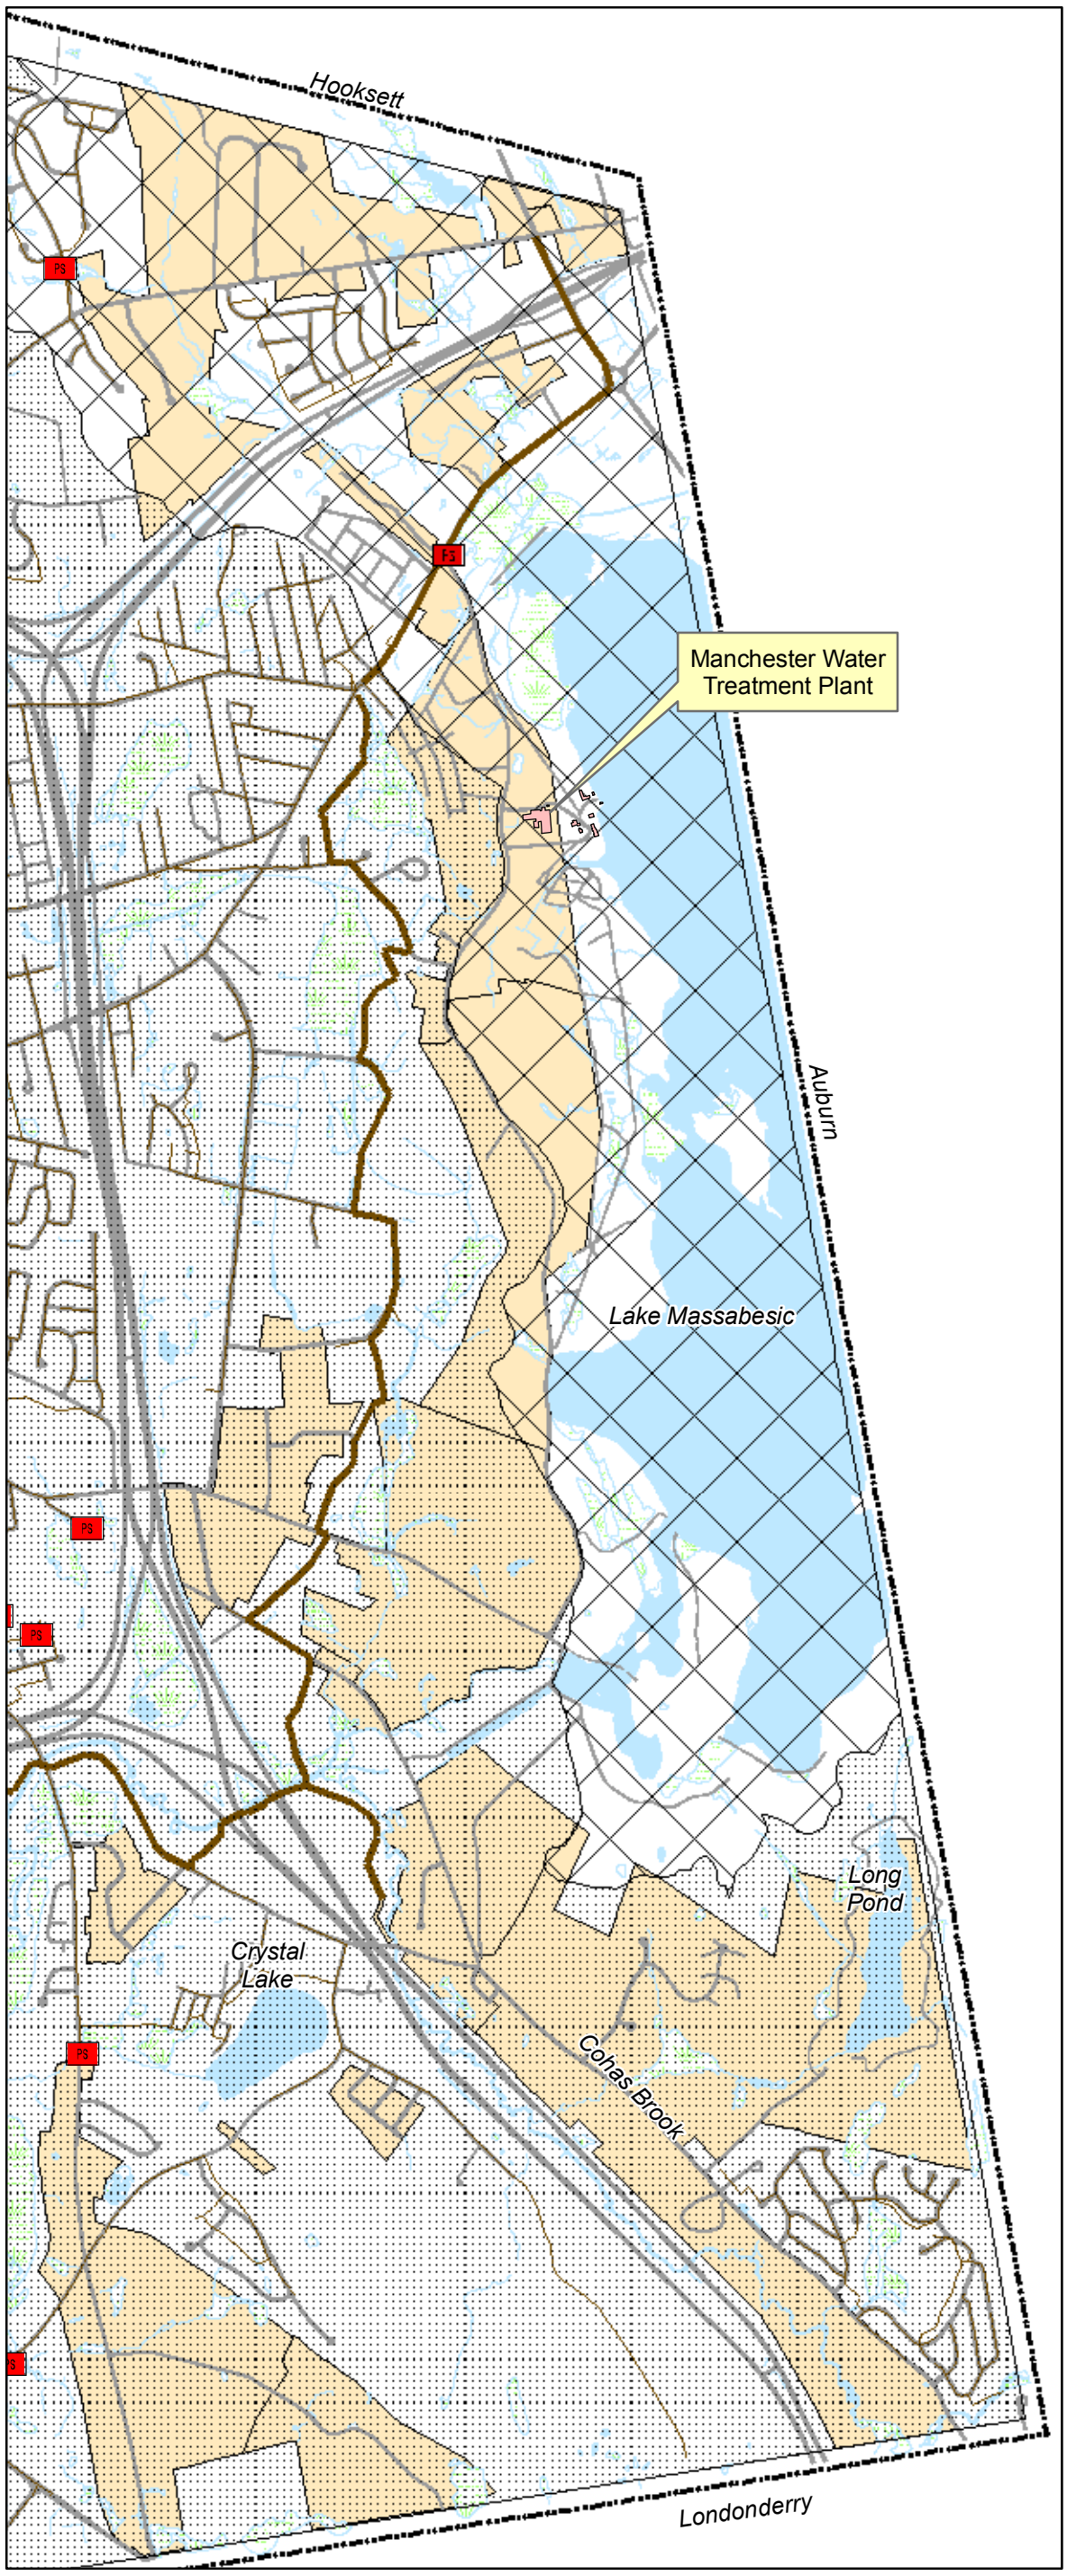

Legend

- Cohas Brook Sewer Interceptor
- Existing Sewer
- Existing Pump Station
- Cohas Brook Sewer Master Plan Study Area
- Lake Massabesic Watershed
- Cohas Brook Watershed

N W E S

0 2,000 4,000 Feet

CDM

Manchester, New Hampshire
Cohas Brook Sewer Master Plan

Watershed Areas

Figure 2-2