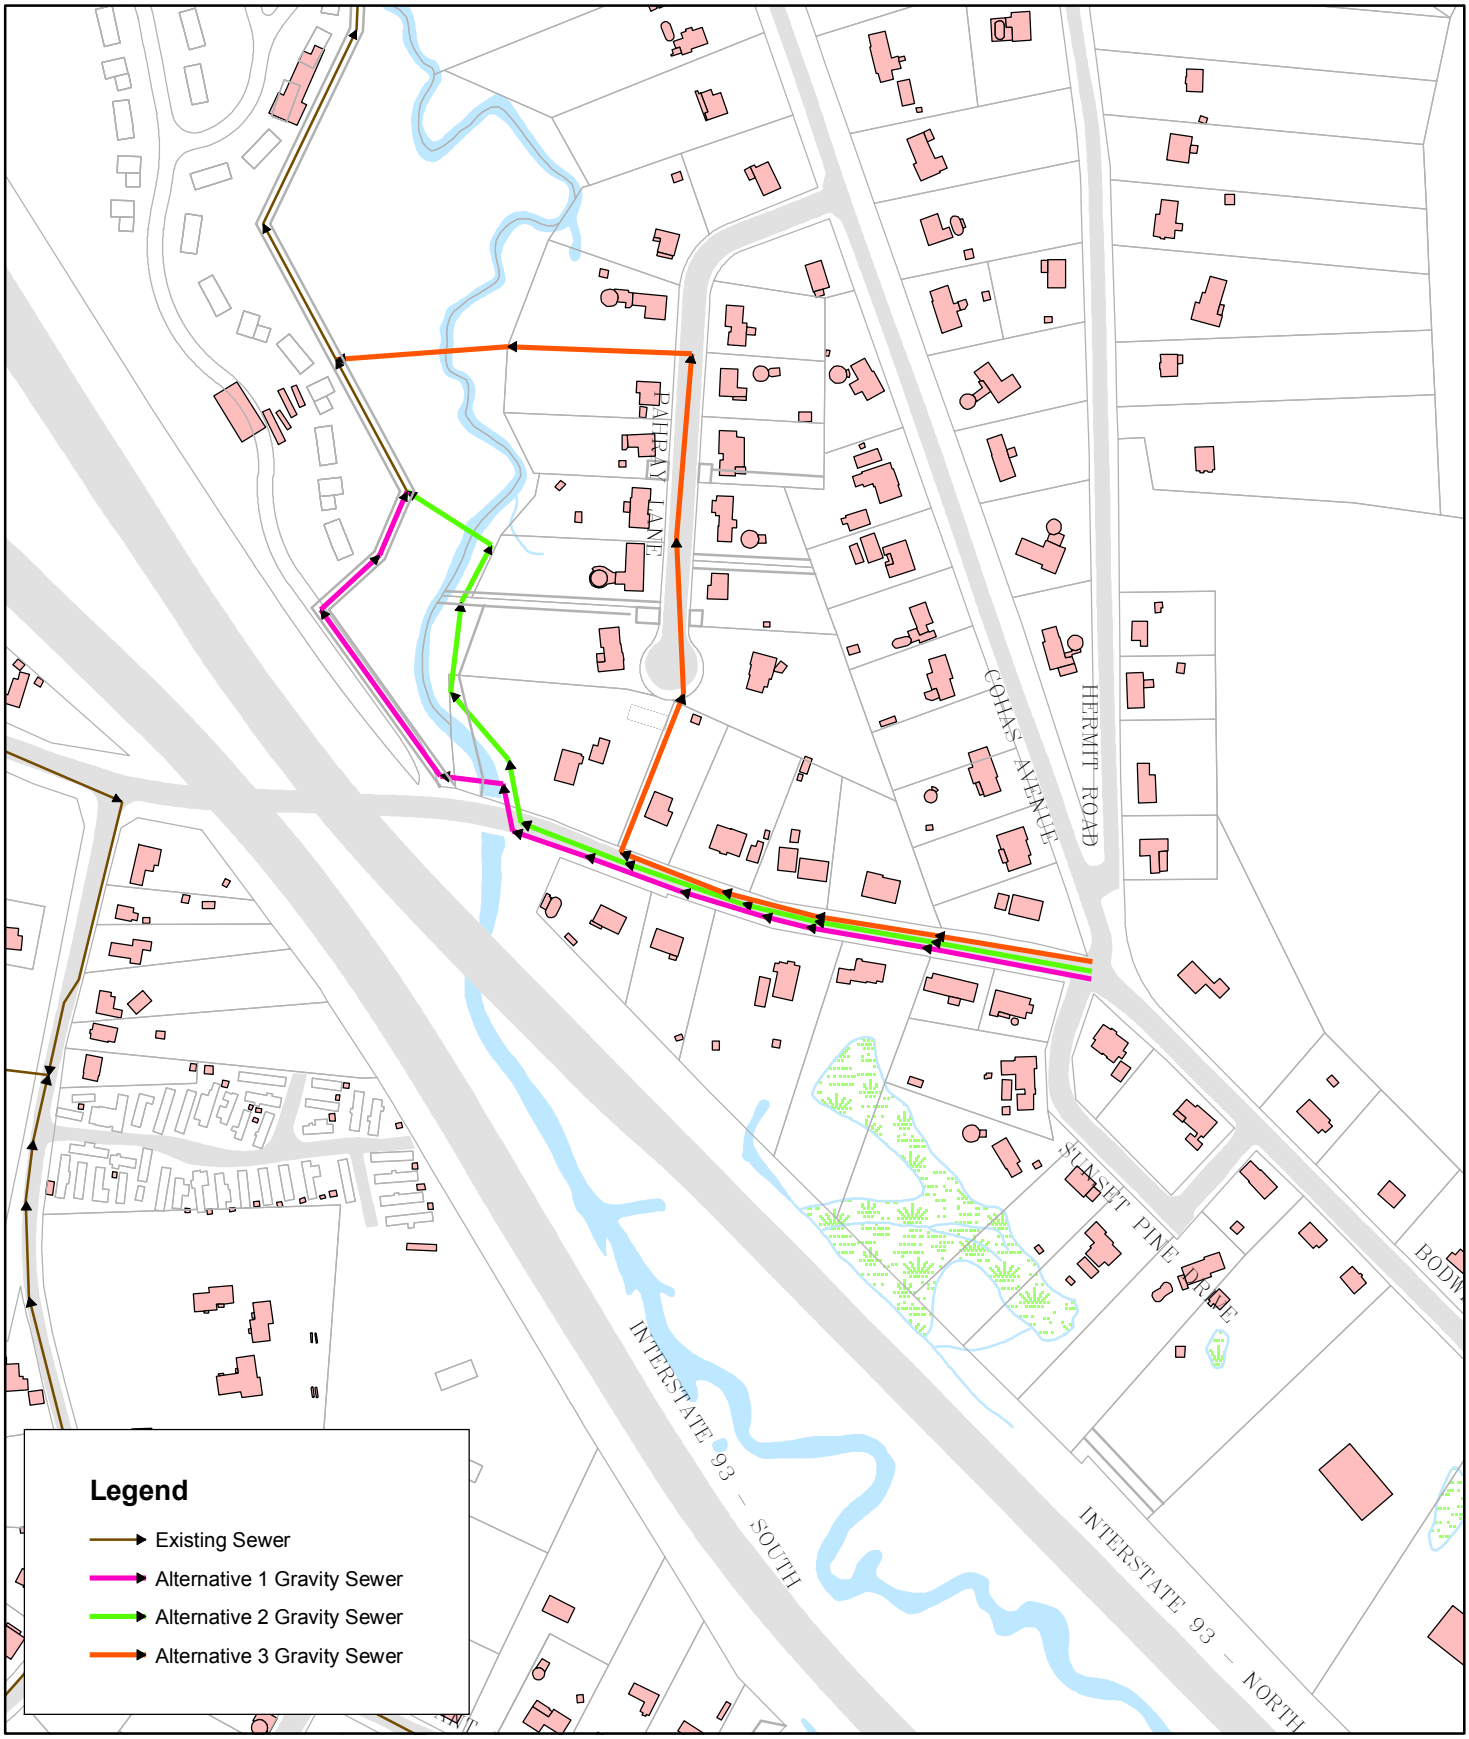

CDM

Manchester, New Hampshire
Cohas Brook Sewer Master Plan

Northern Bodwell Road Alternatives

Figure 4-10