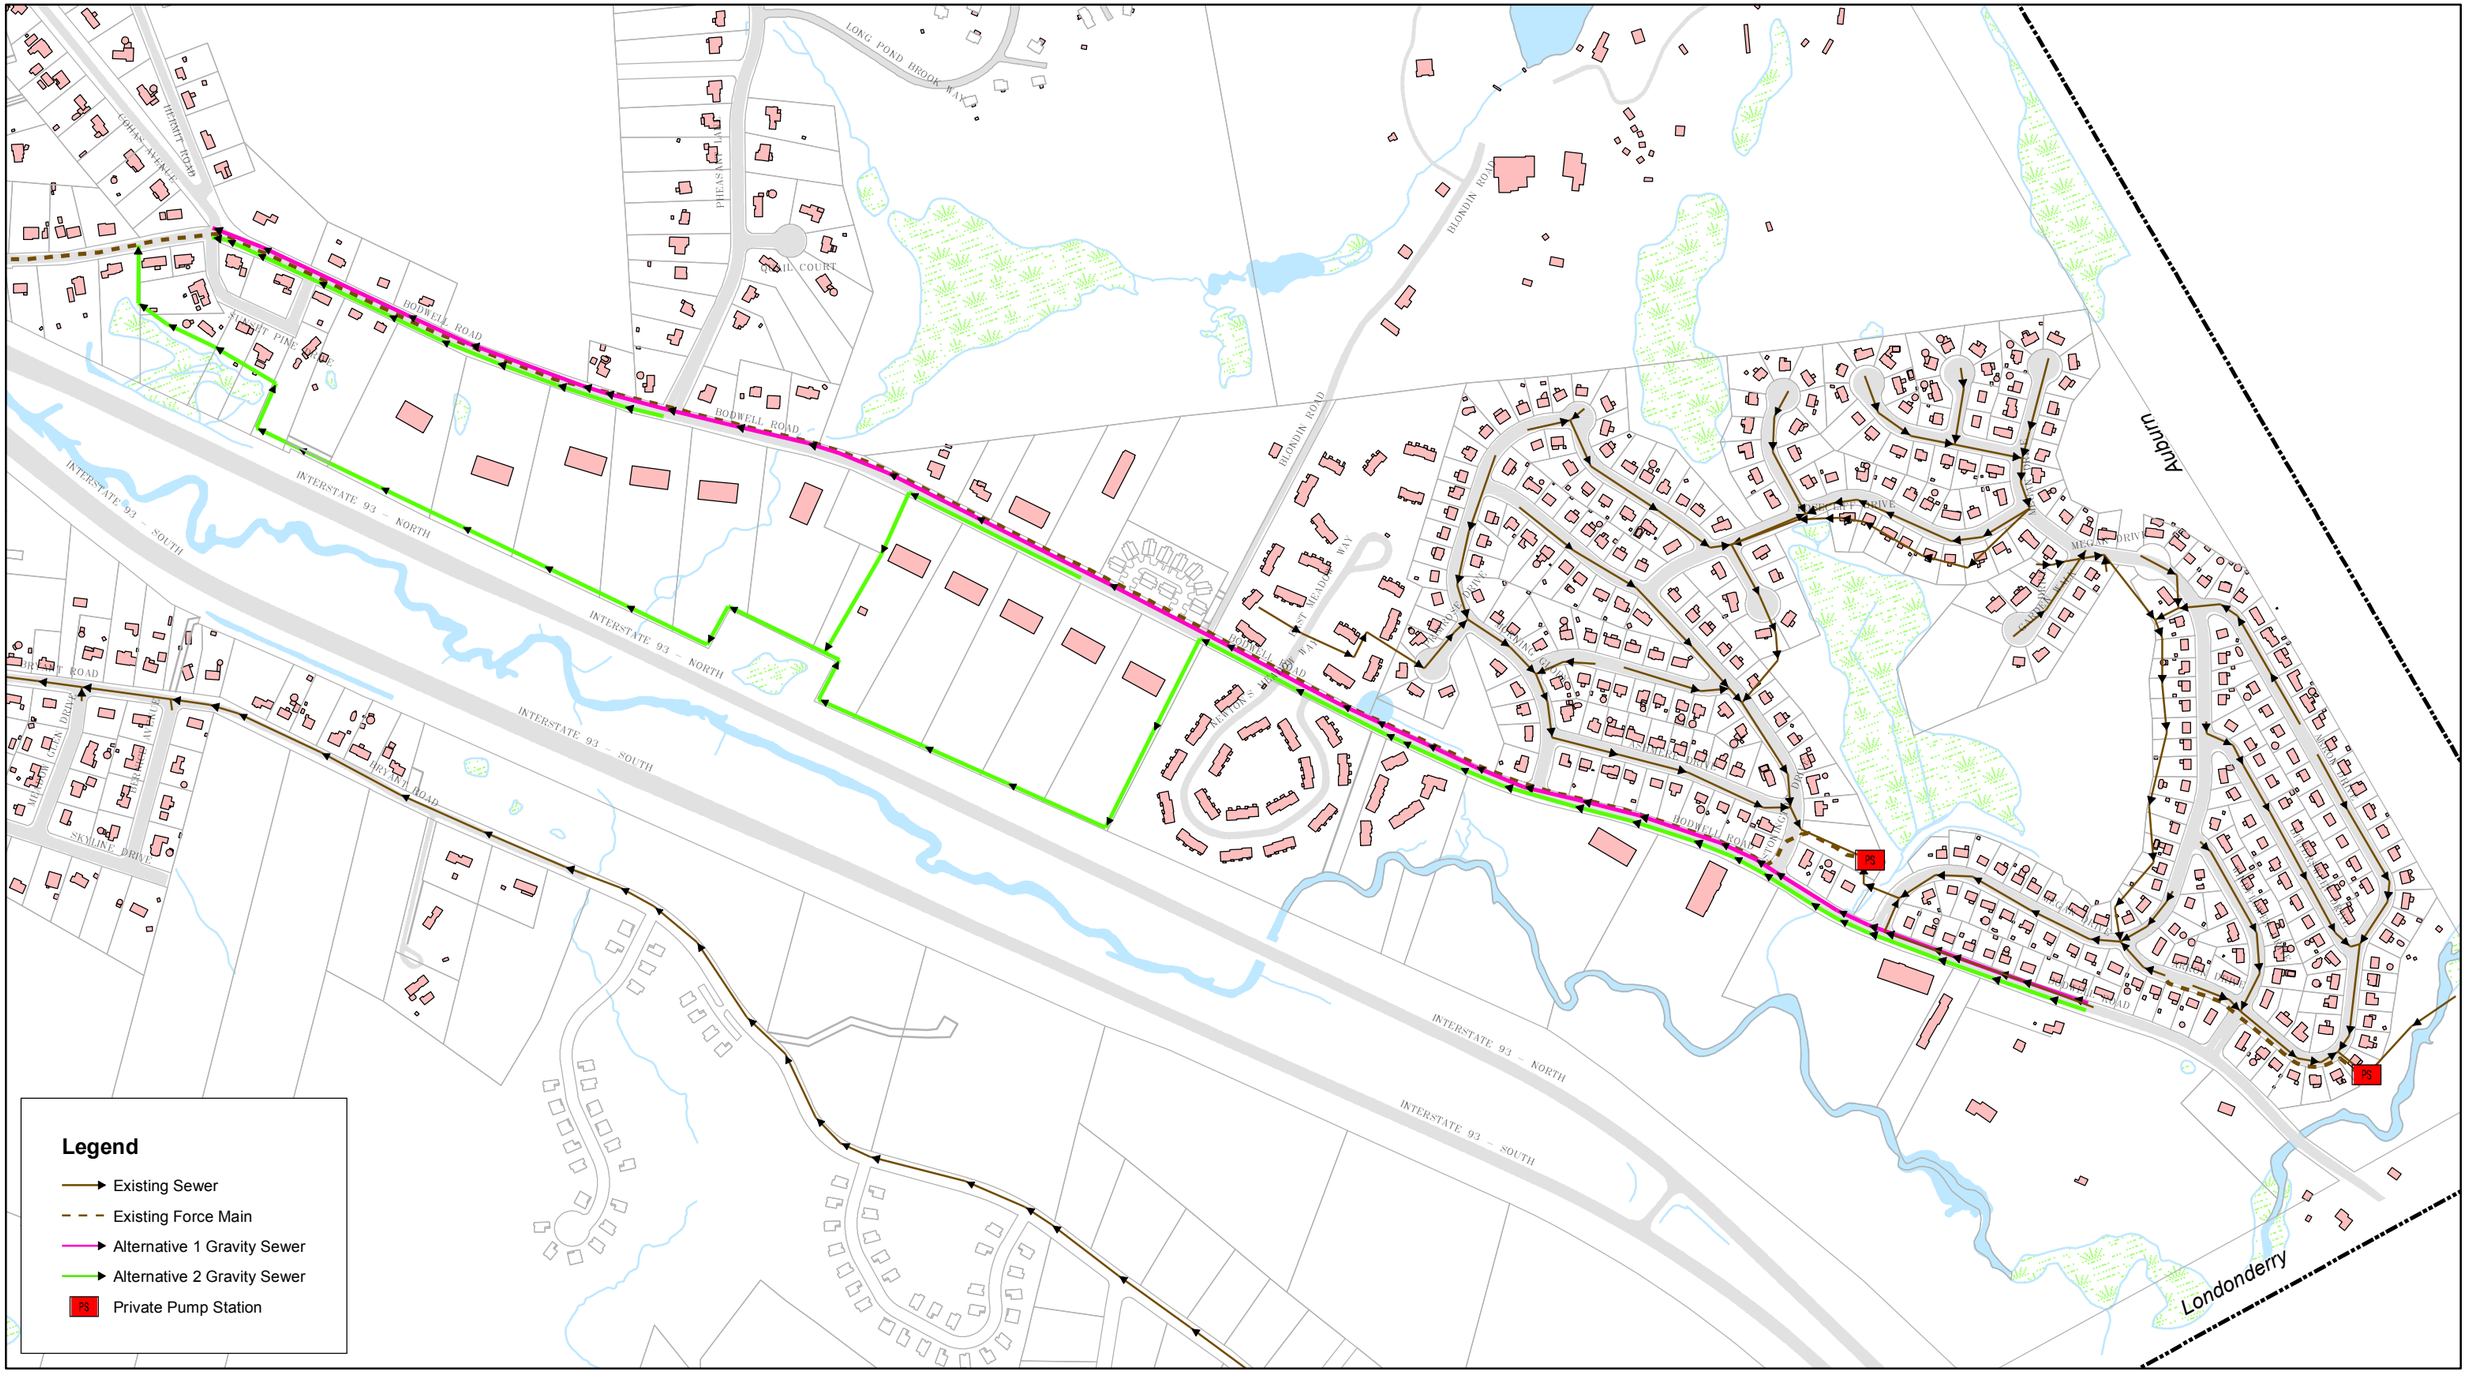

CDM

Manchester, New Hampshire
Cohas Brook Sewer Master Plan

Southern Bodwell Road Alternatives

Figure 4-11