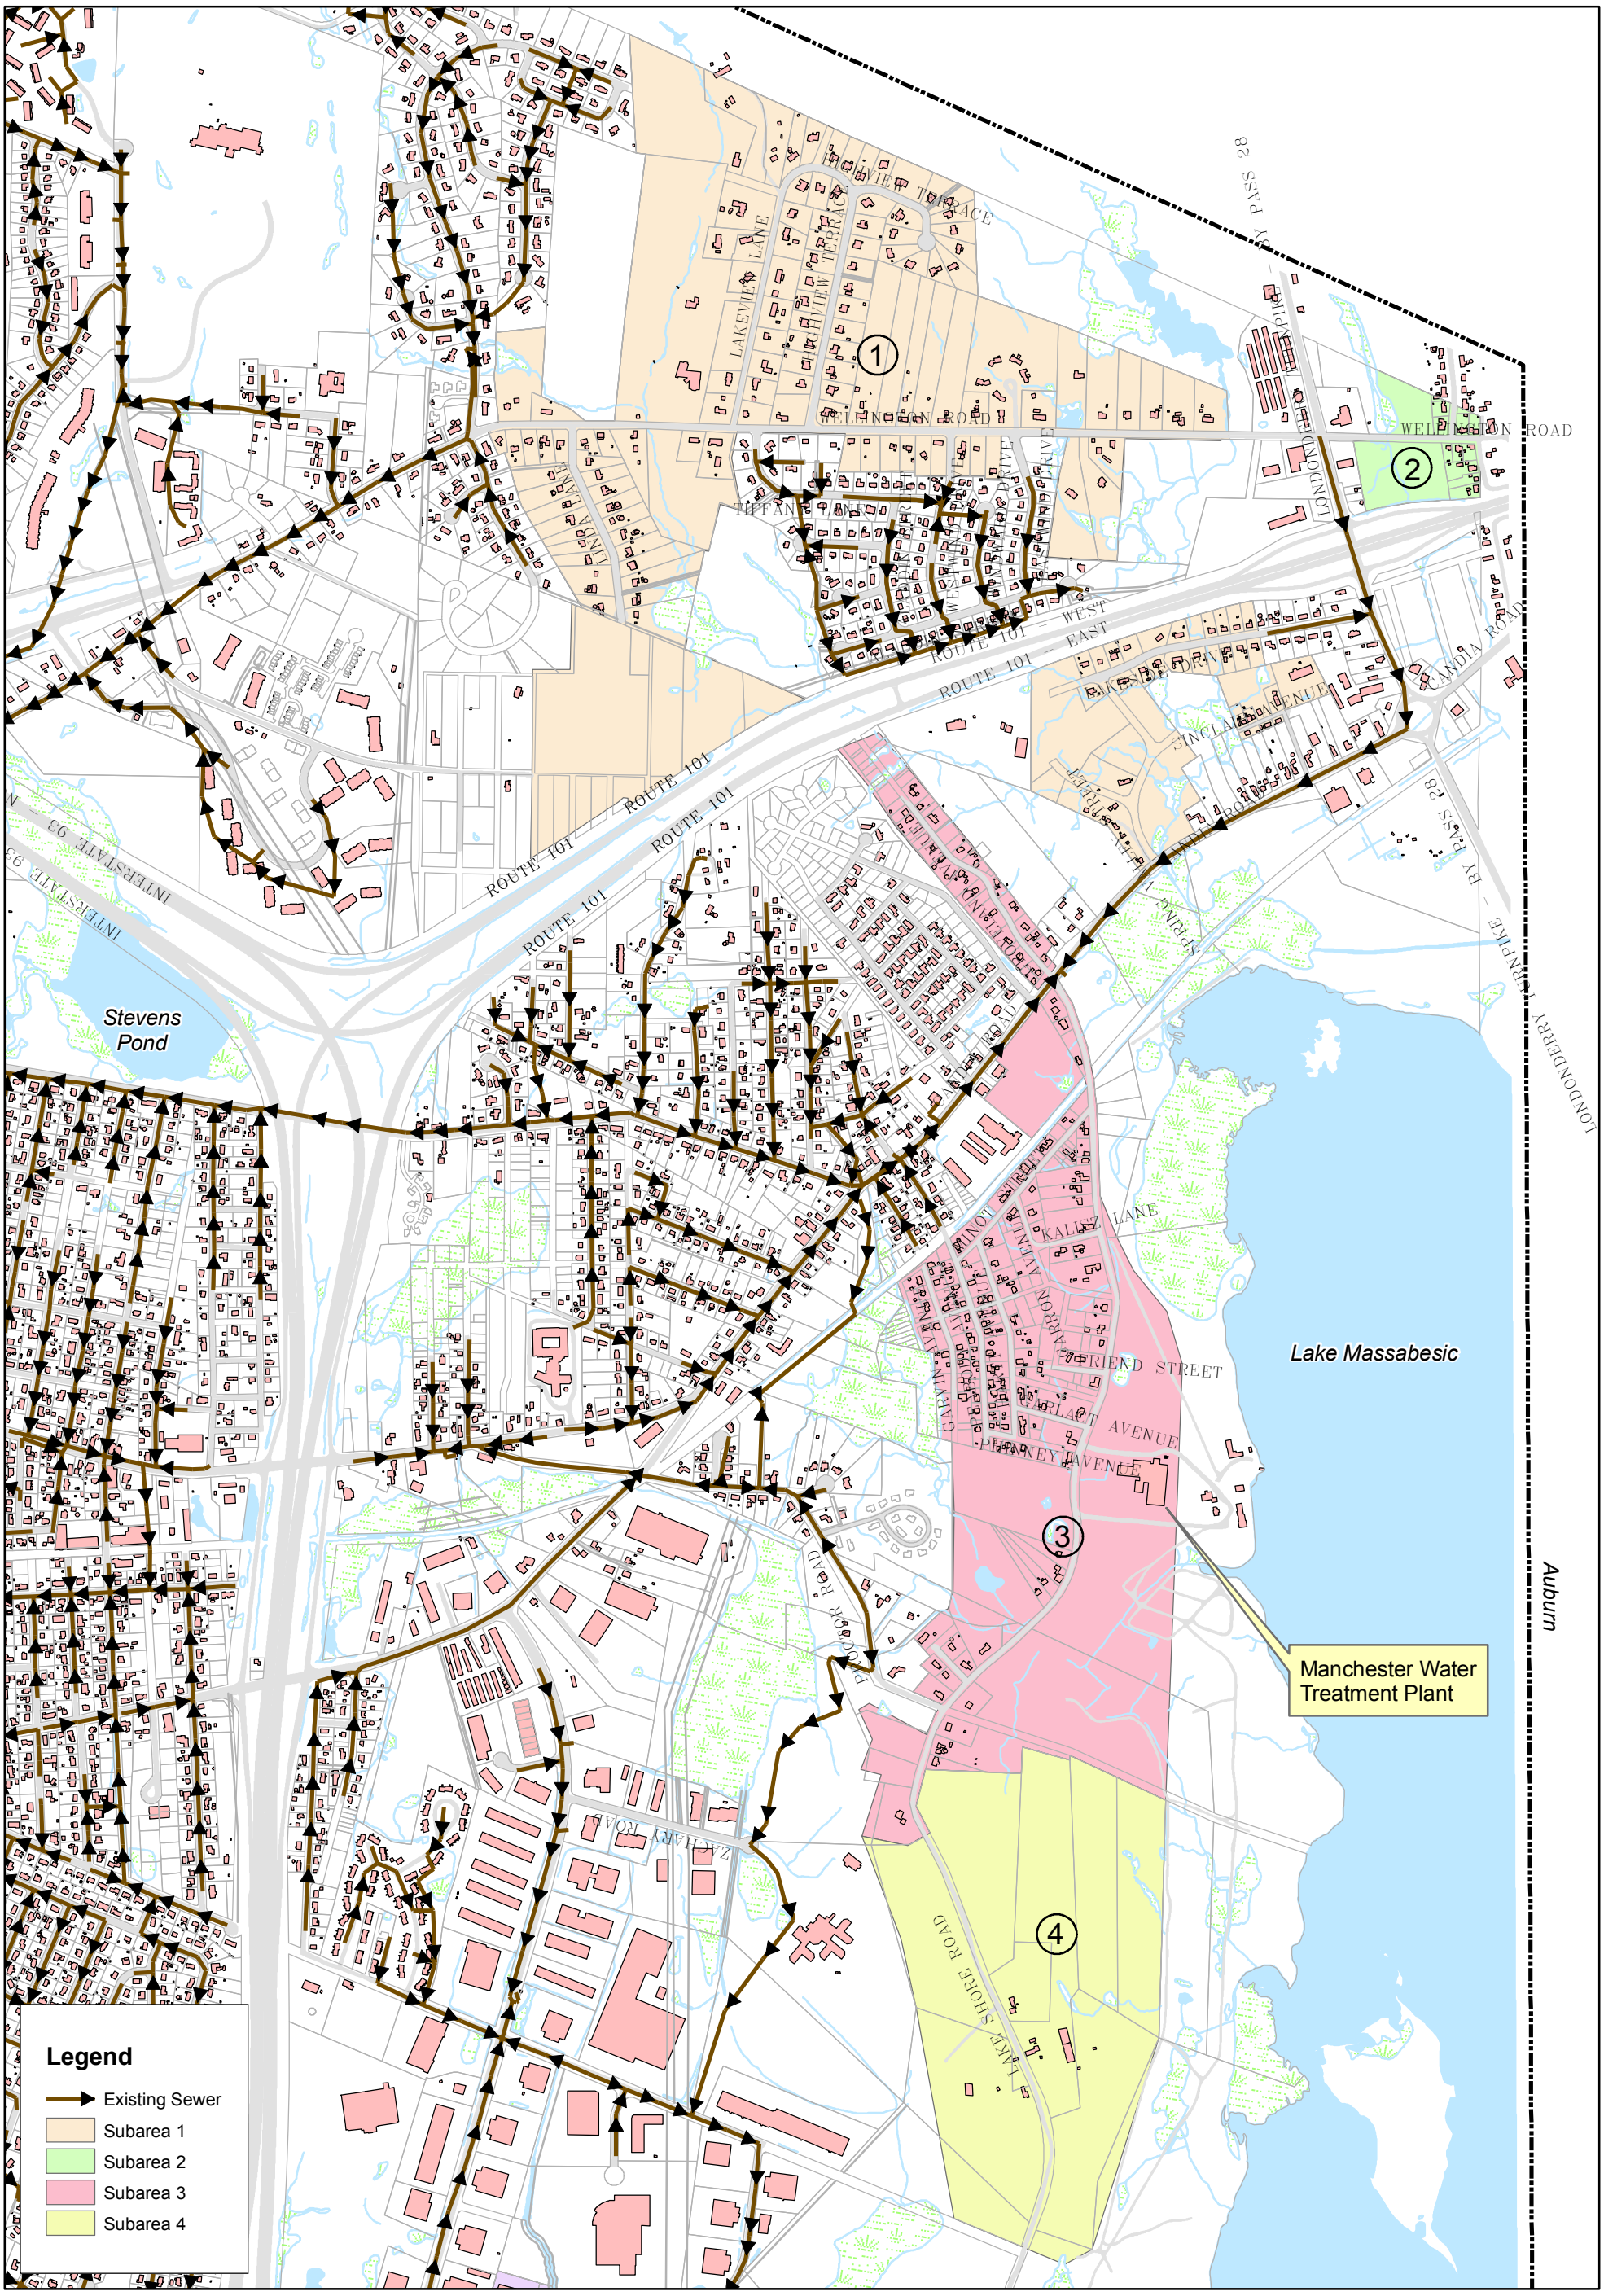

Feet
0 1,000 2,000

Manchester, New Hampshire
Cohas Brook Sewer Master Plan

Sewer Subareas 1 - 4

Figure 4-1a