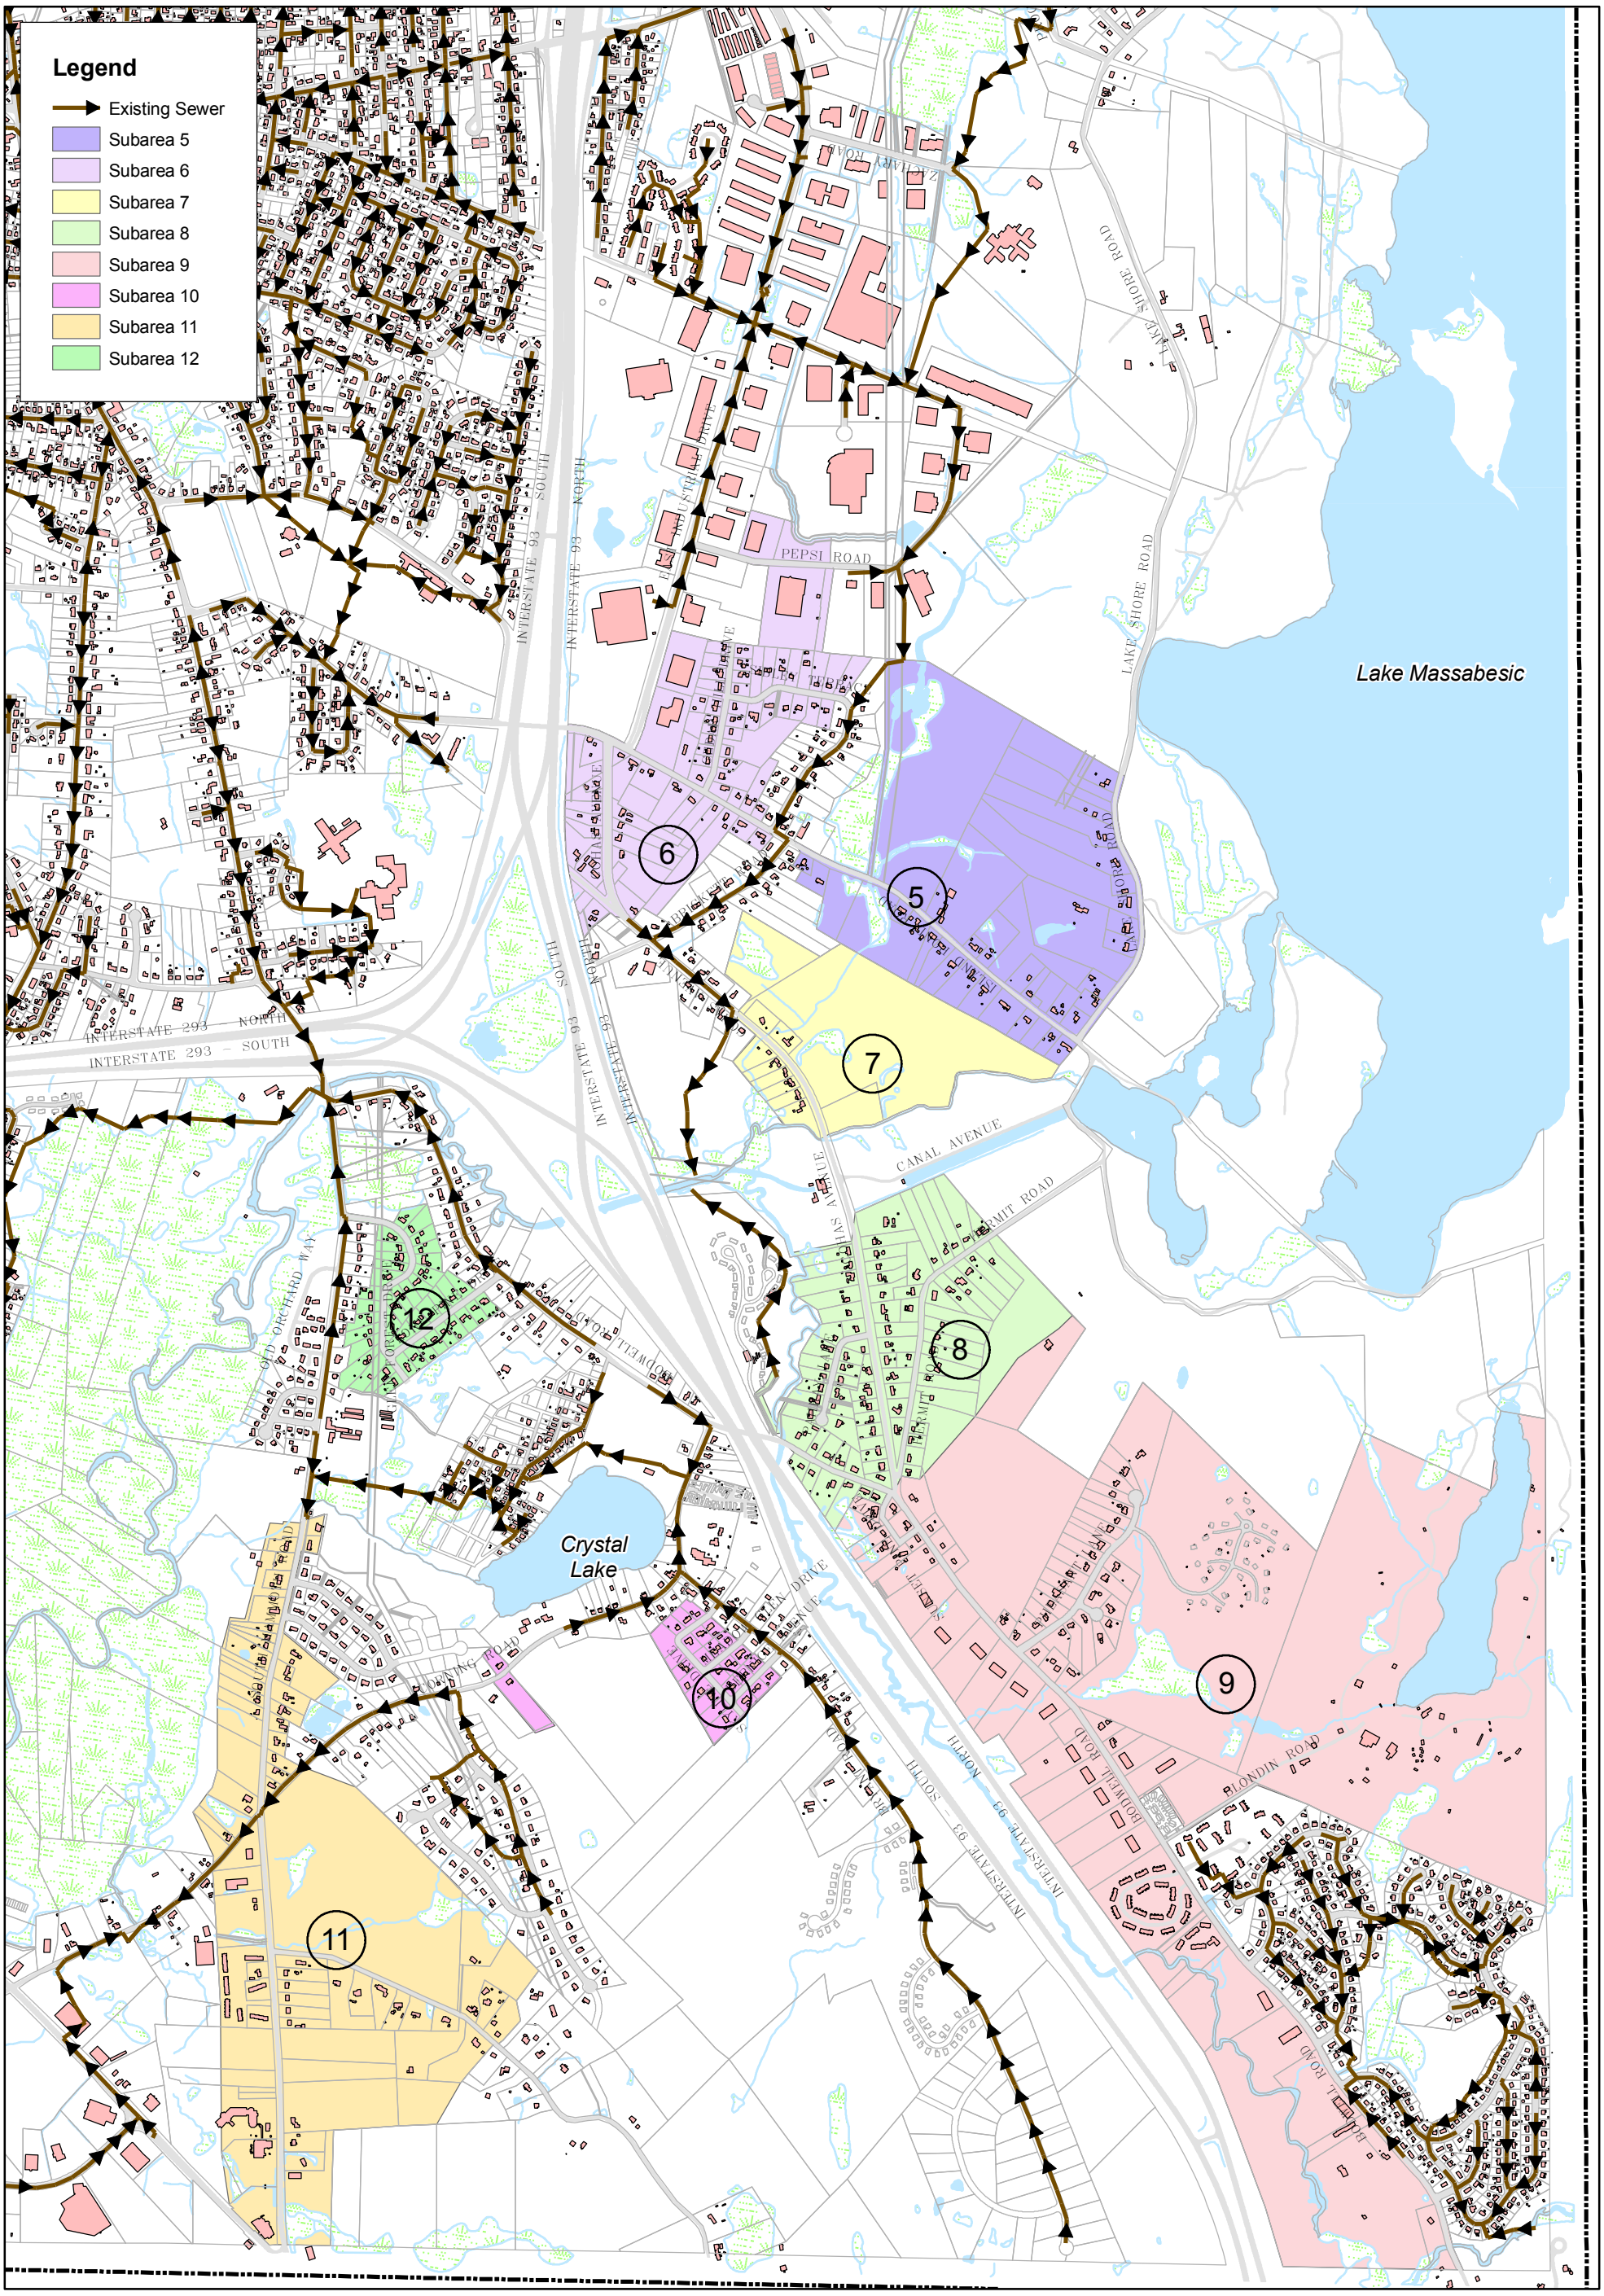

N W E S

0 1,250 2,500 Feet

CDM

Manchester, New Hampshire
Cohas Brook Sewer Master Plan

Sewer Subareas 5 - 12

Figure 4-1b