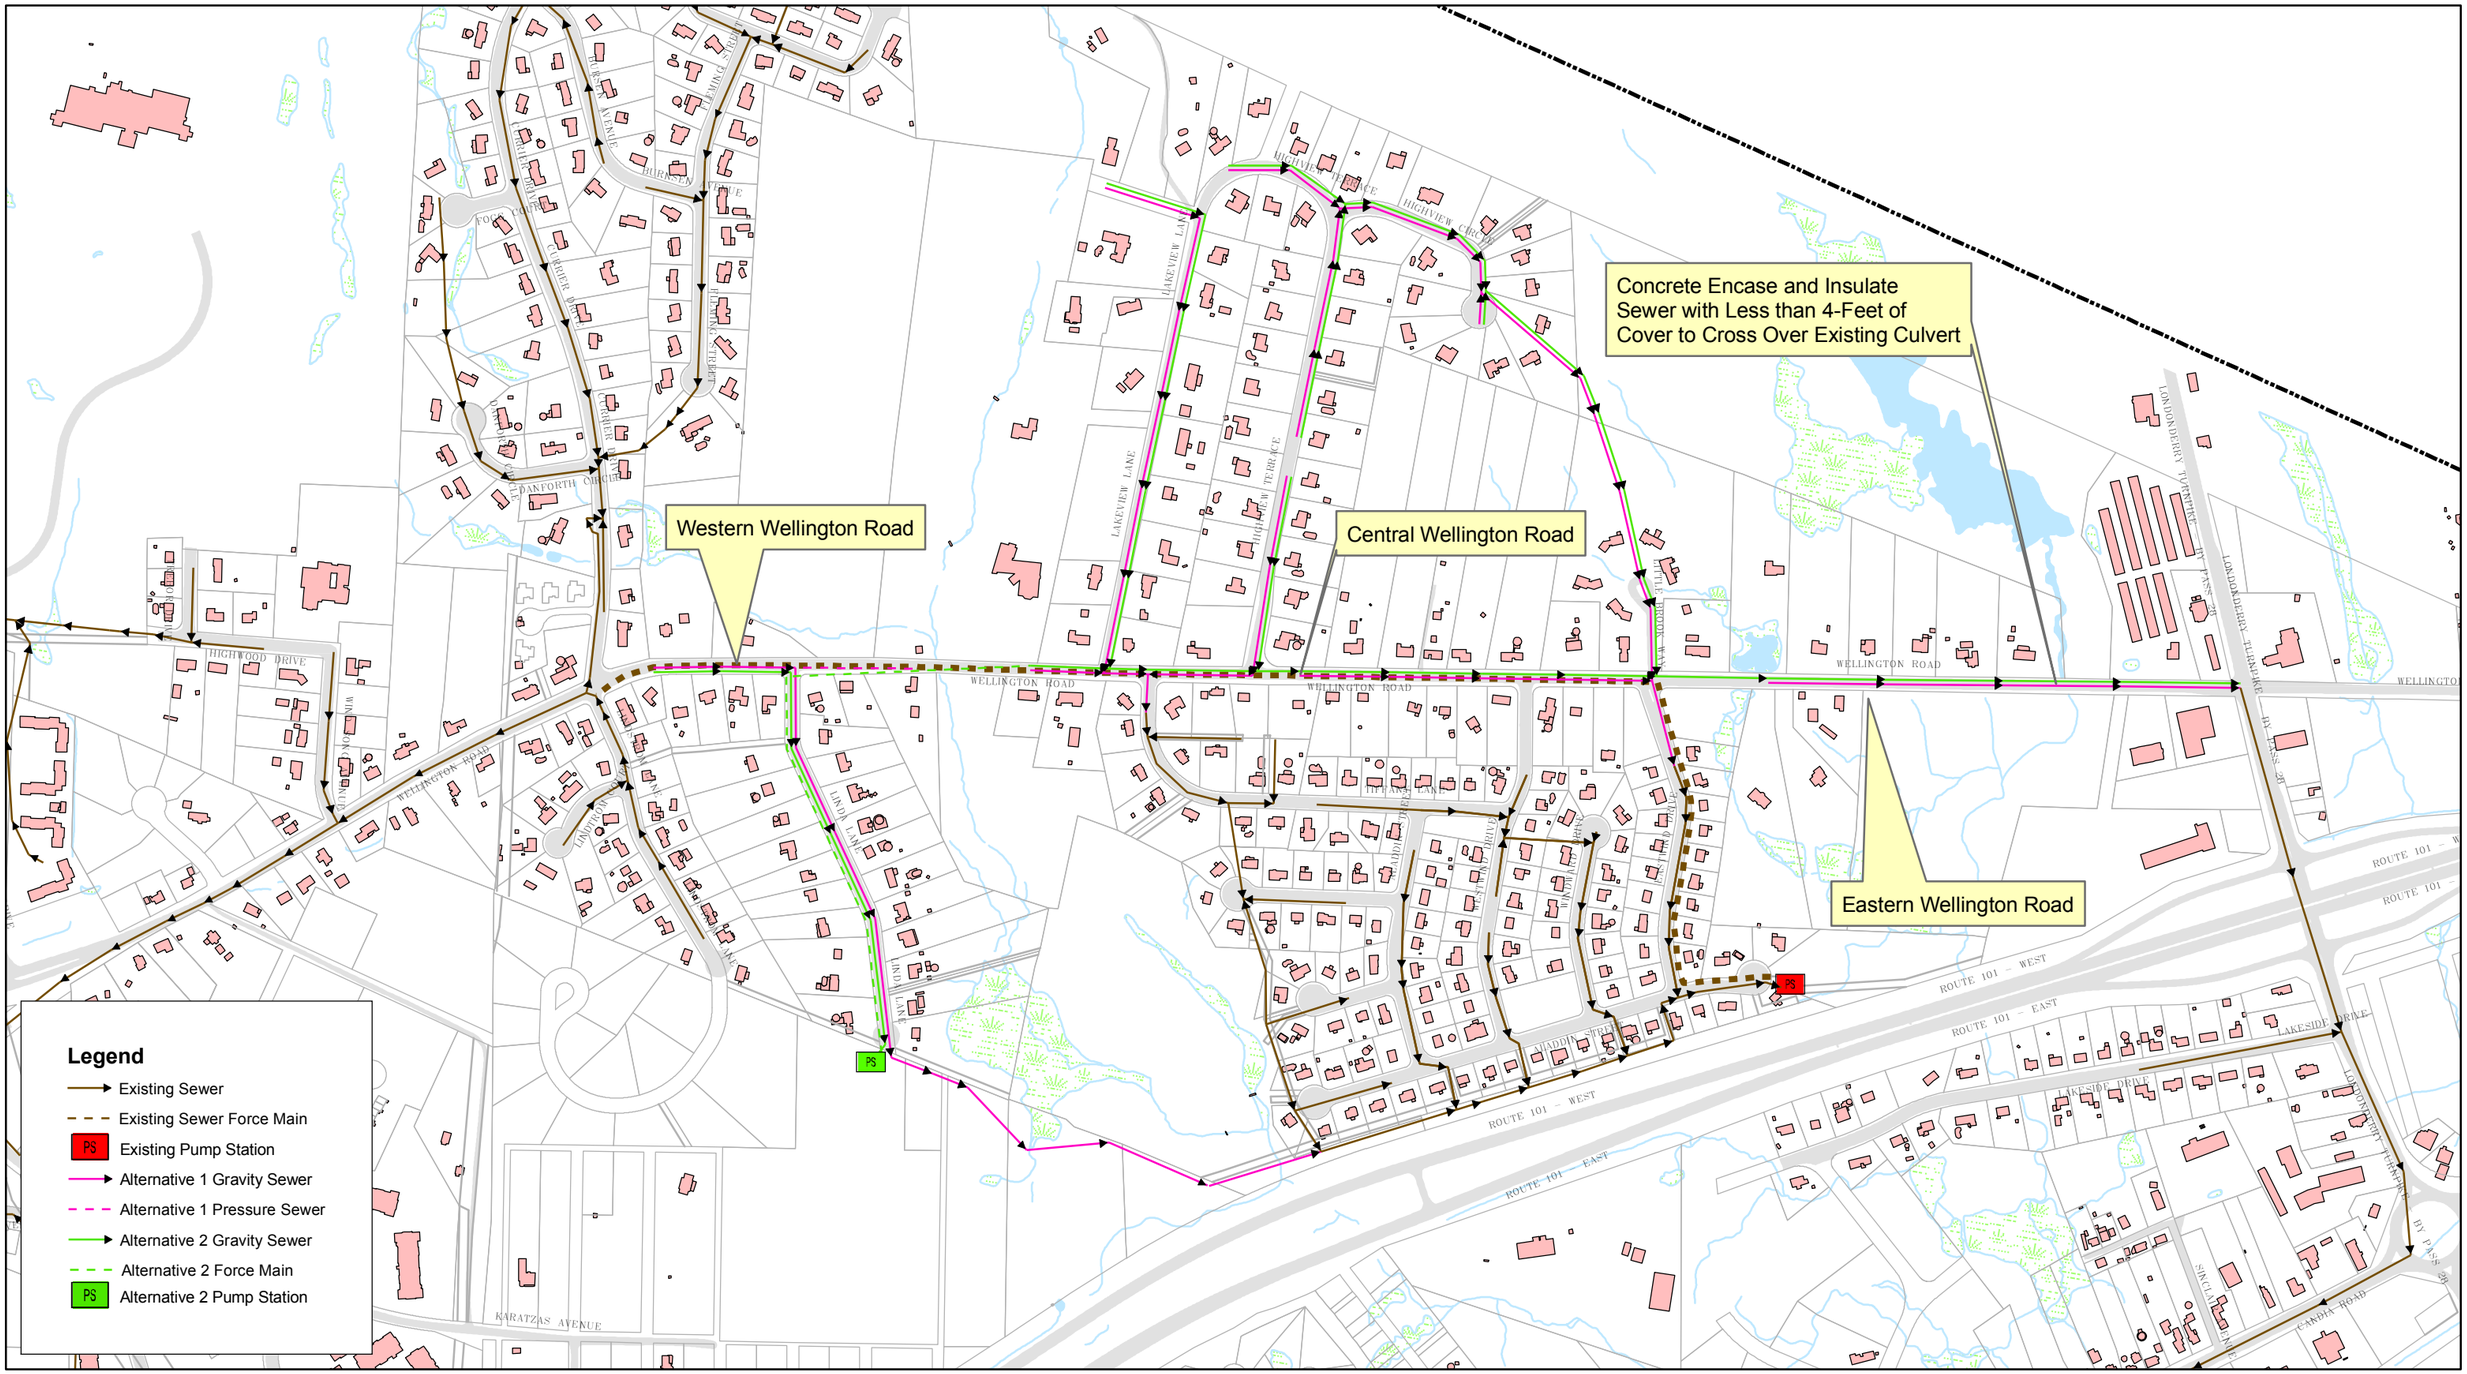

CDM

Manchester, New Hampshire
Cohas Brook Sewer Master Plan

Linda Lane and Wellington Road Alternatives

Figure 4-3