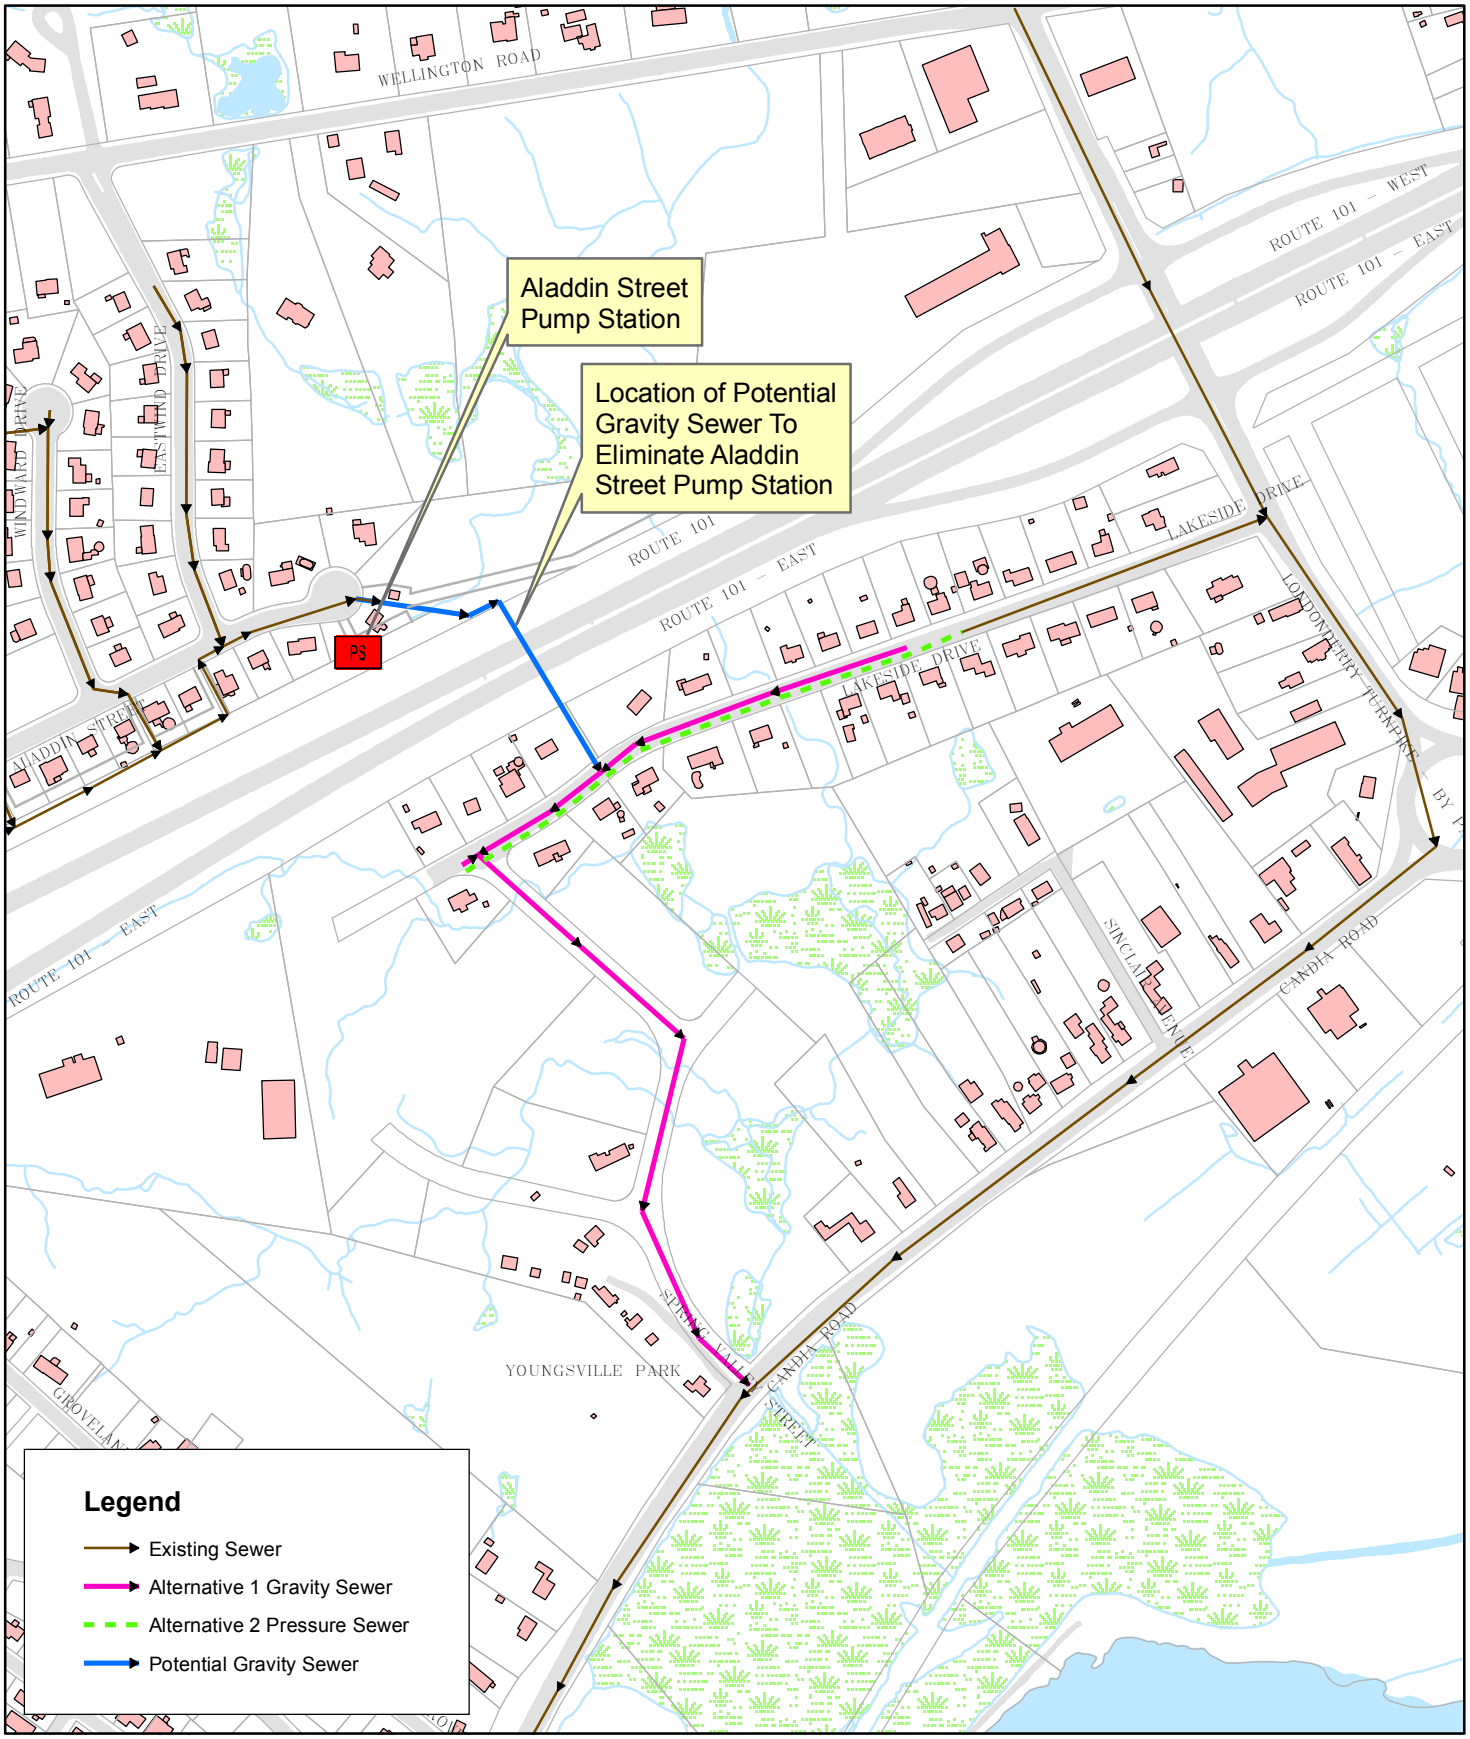

CDM

Manchester, New Hampshire
Cohas Brook Sewer Master Plan

Lakeside Drive Alternatives

Figure 4-4