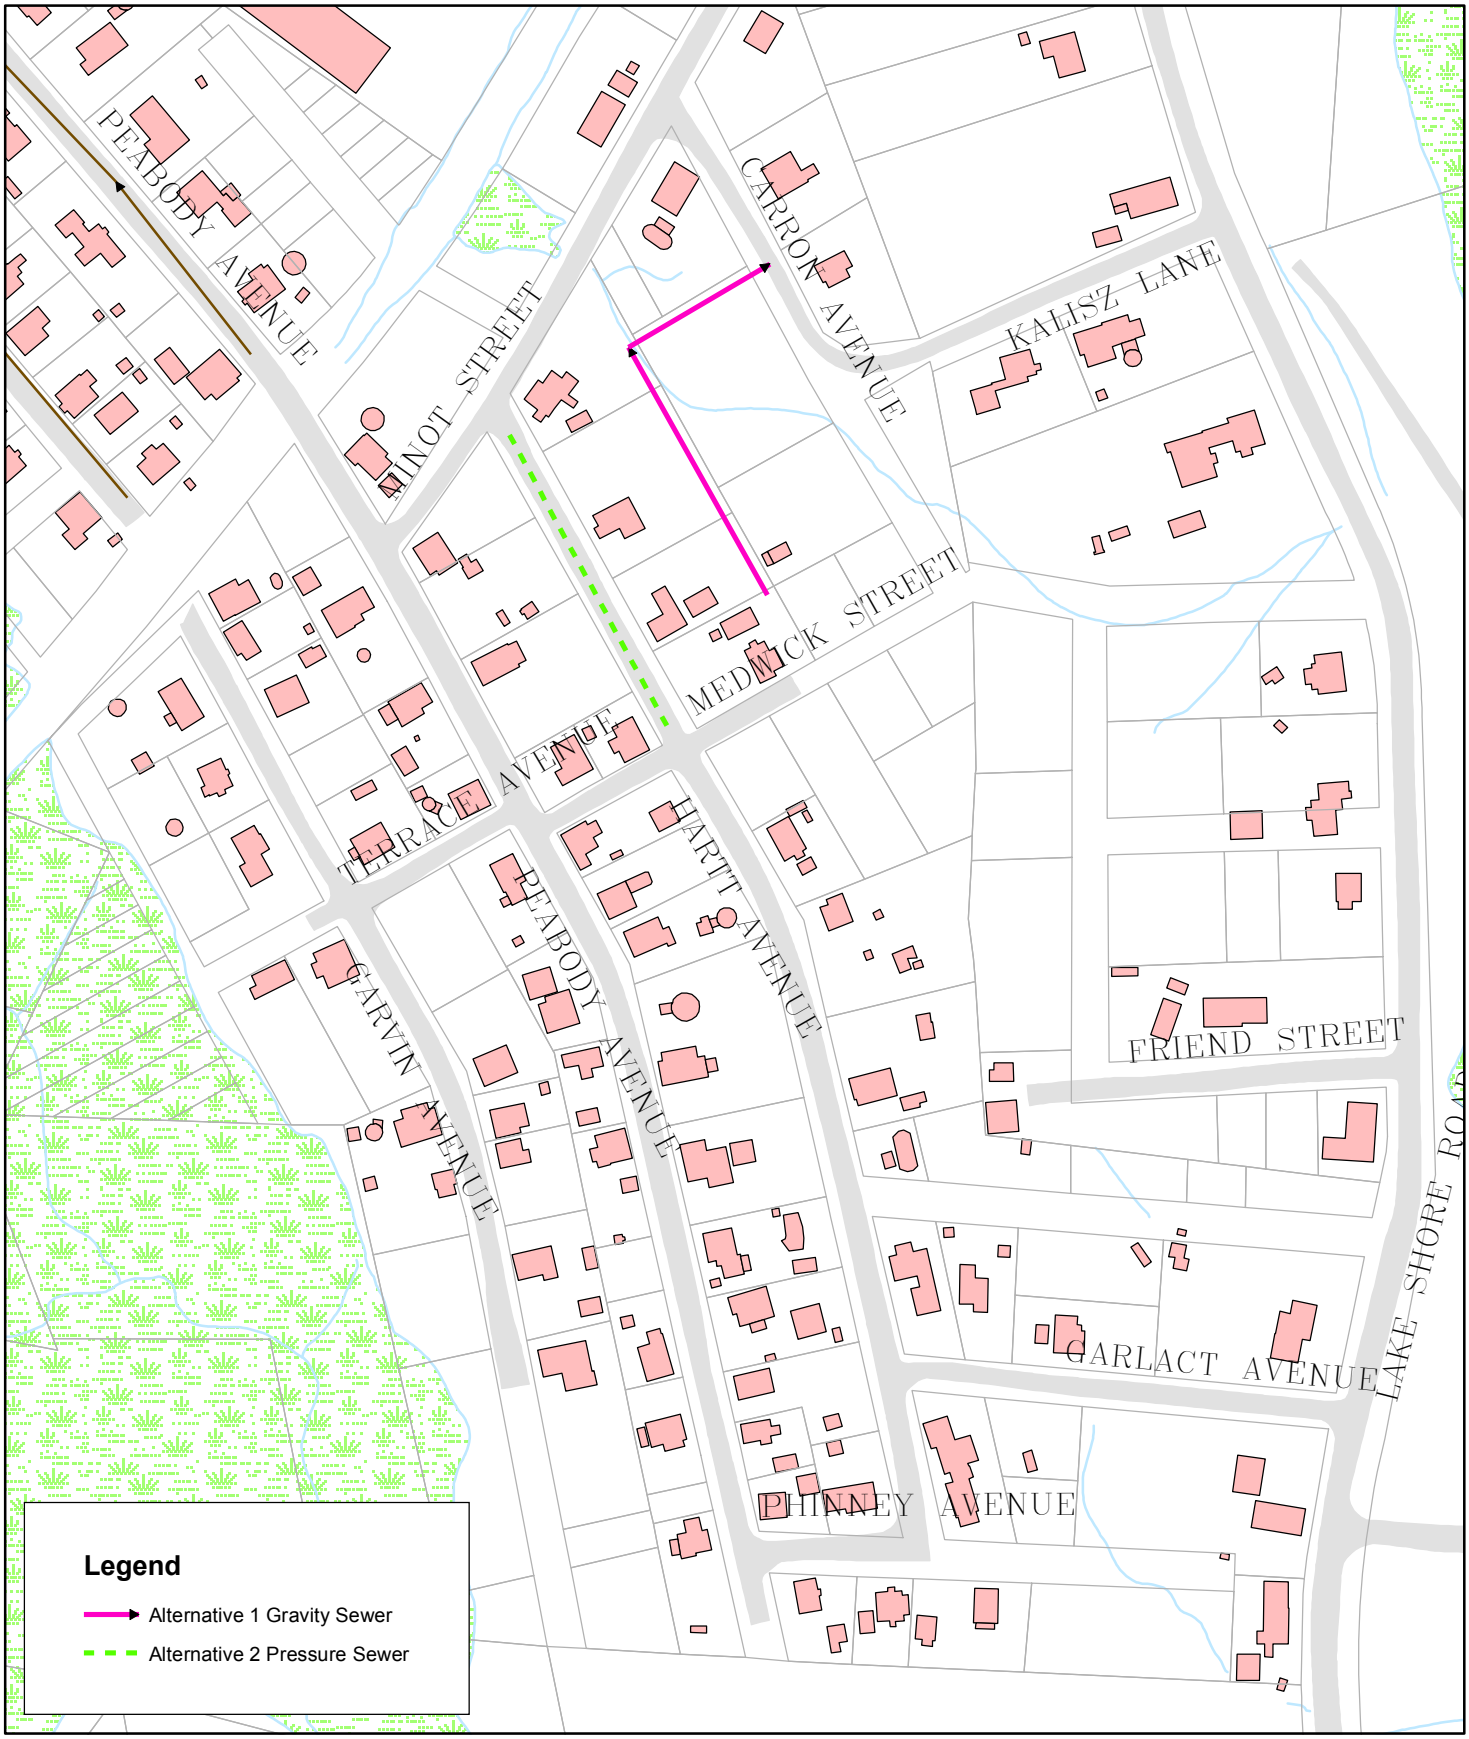

CDM

N
W E
S

0 200 400 Feet

Manchester, New Hampshire
Cohas Brook Sewer Master Plan

Hartt Avenue Alternatives

Figure 4-5