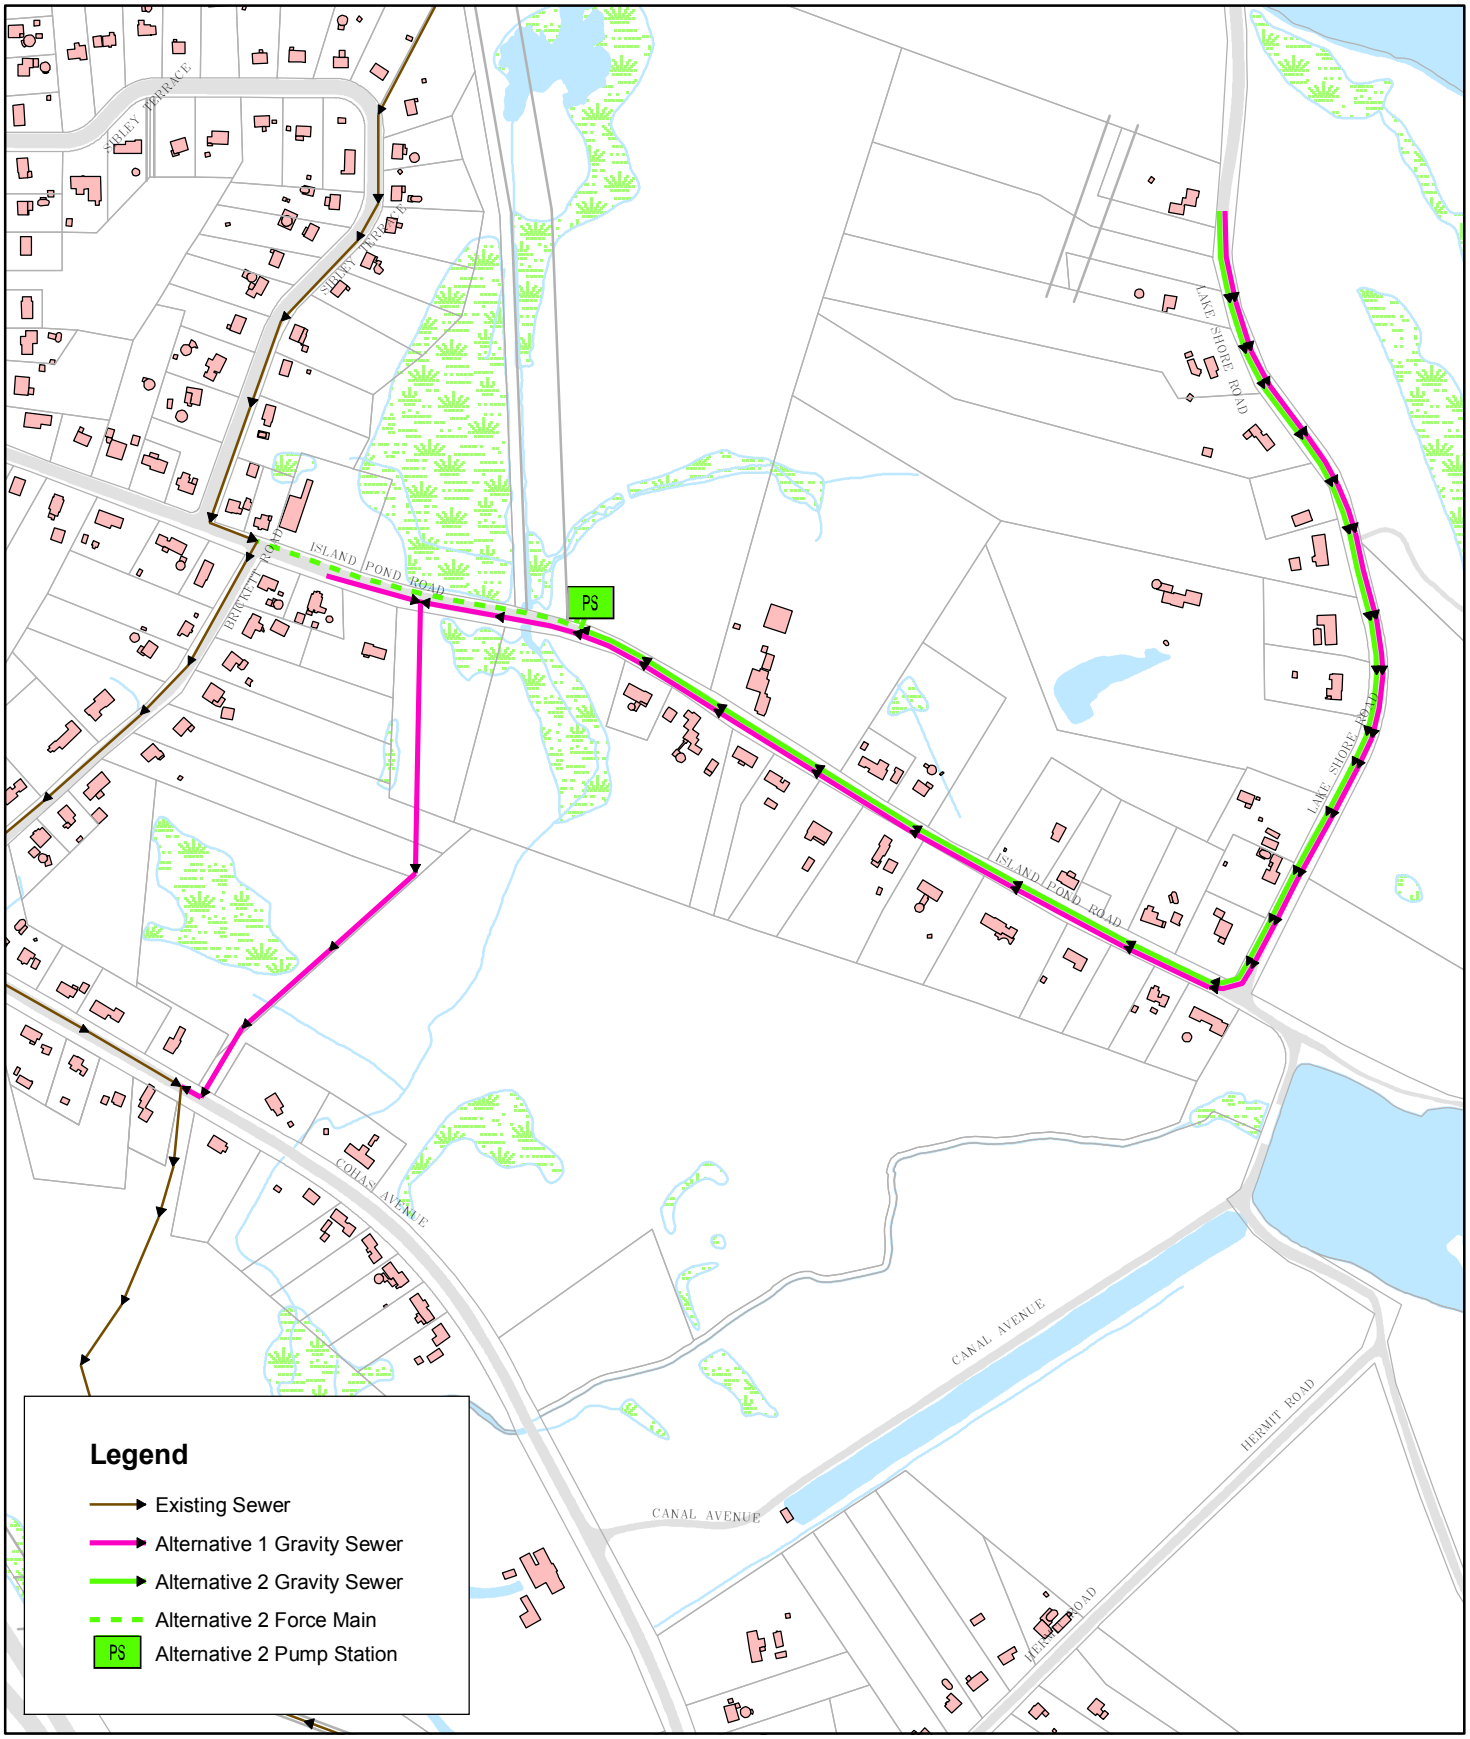

CITY OF MANCHESTER INCORPORATED JUNE 1846

N W E S

0 500 1,000 Feet

CDM

Manchester, New Hampshire
Cohas Brook Sewer Master Plan

Southern Lake Shore Road Alternatives

Figure 4-8