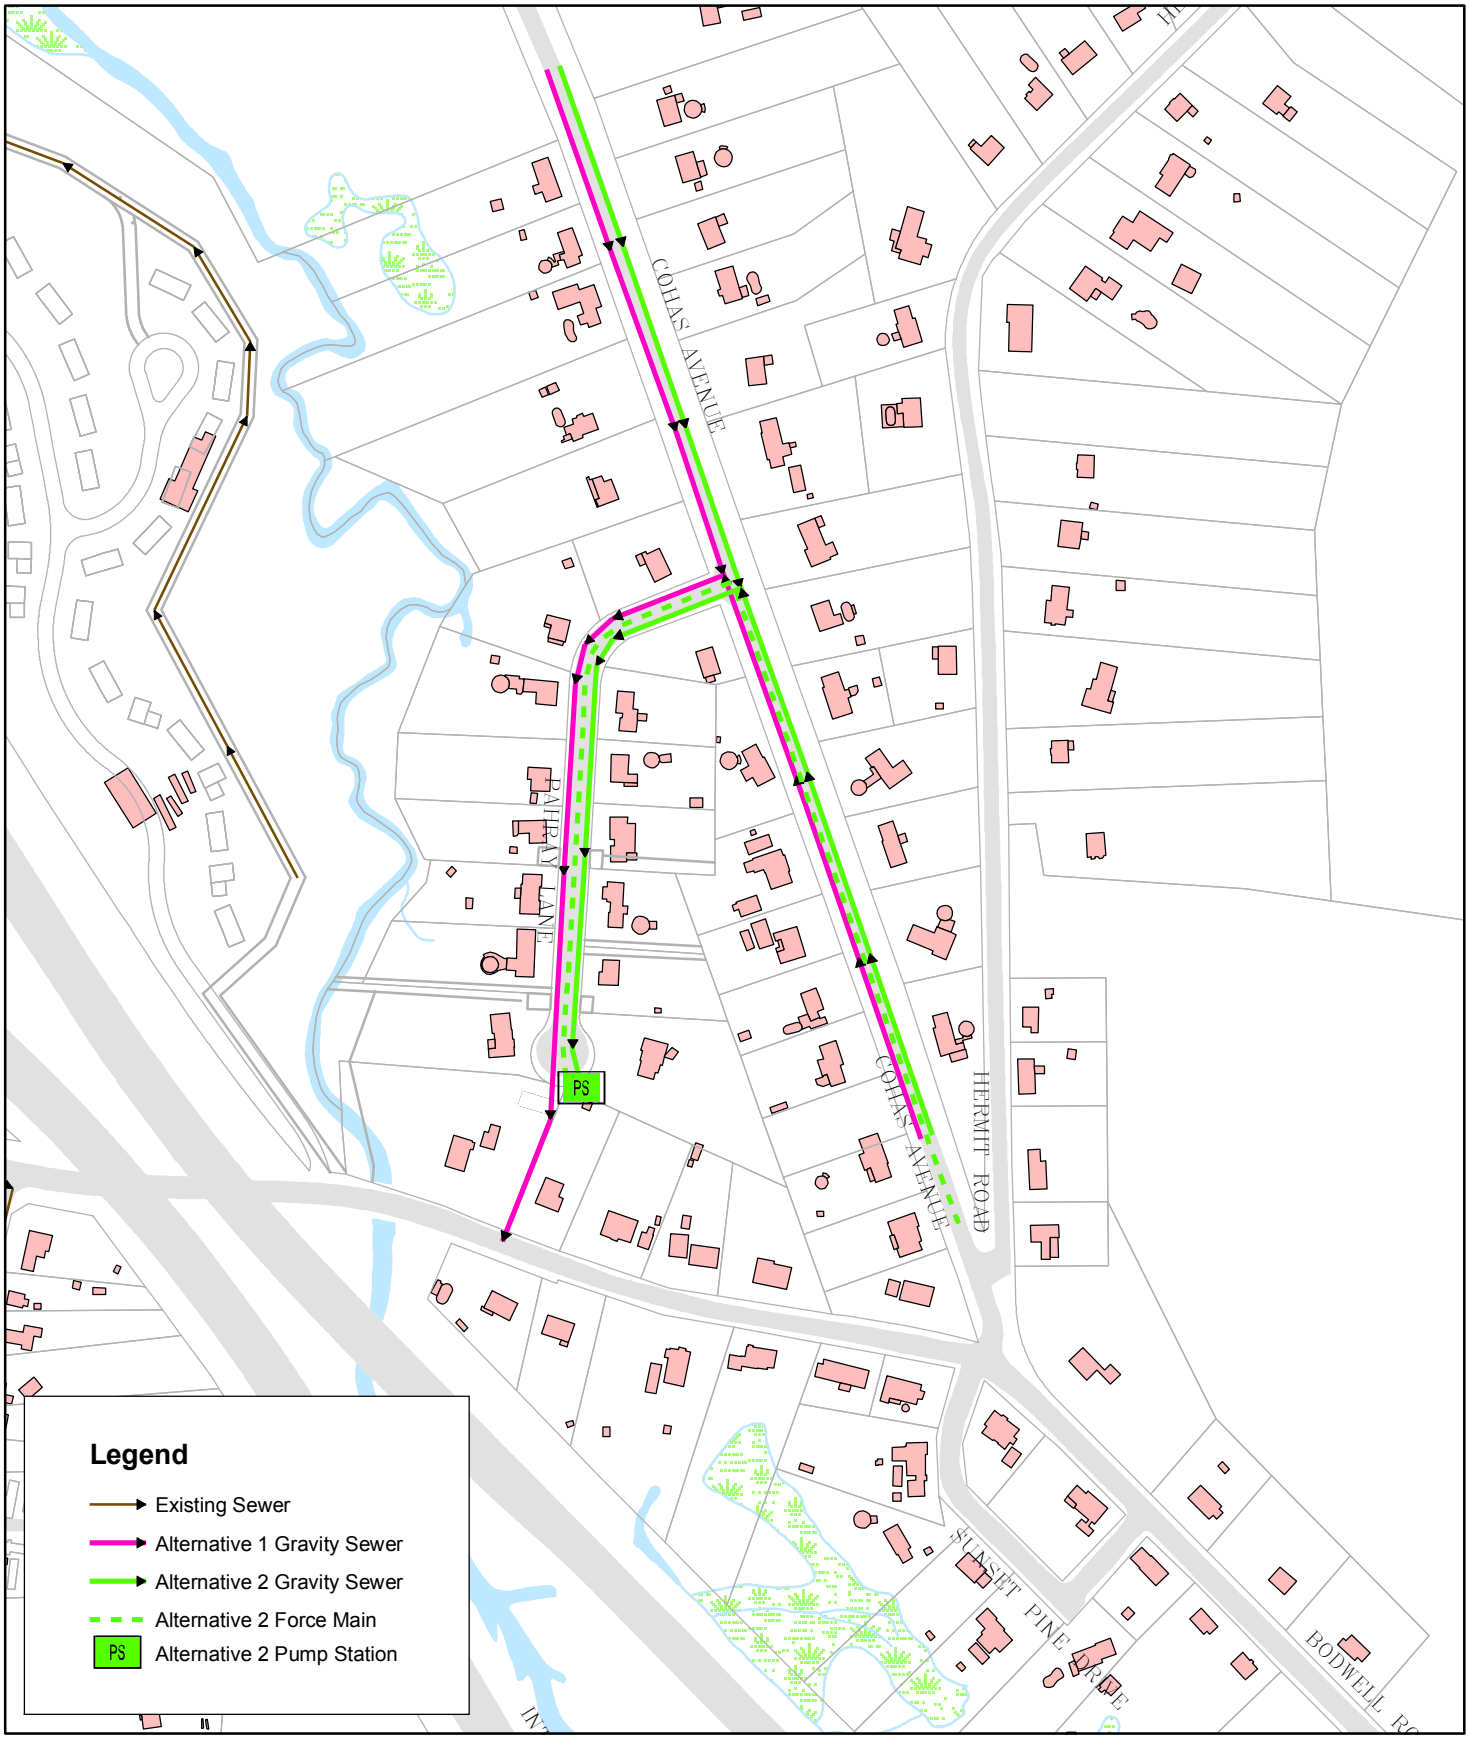

N
W E
S

0 300 600 Feet

CDM

Manchester, New Hampshire
Cohas Brook Sewer Master Plan

Pahray Lane Alternatives

Figure 4-9