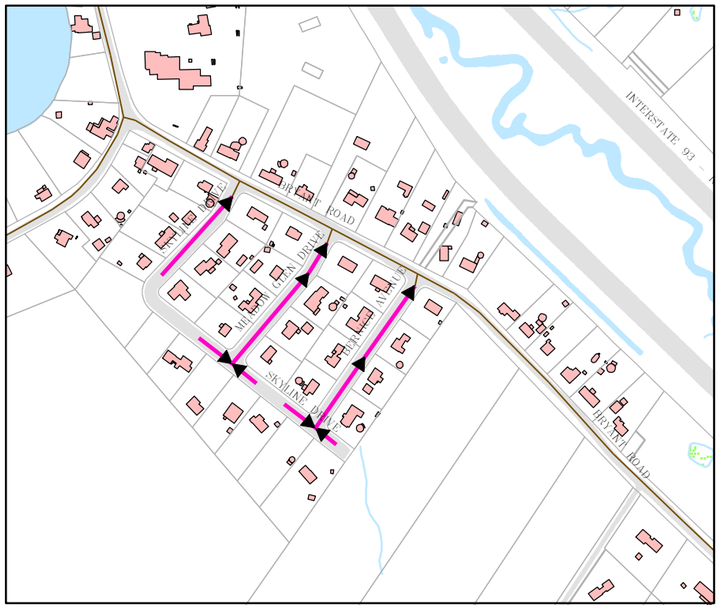

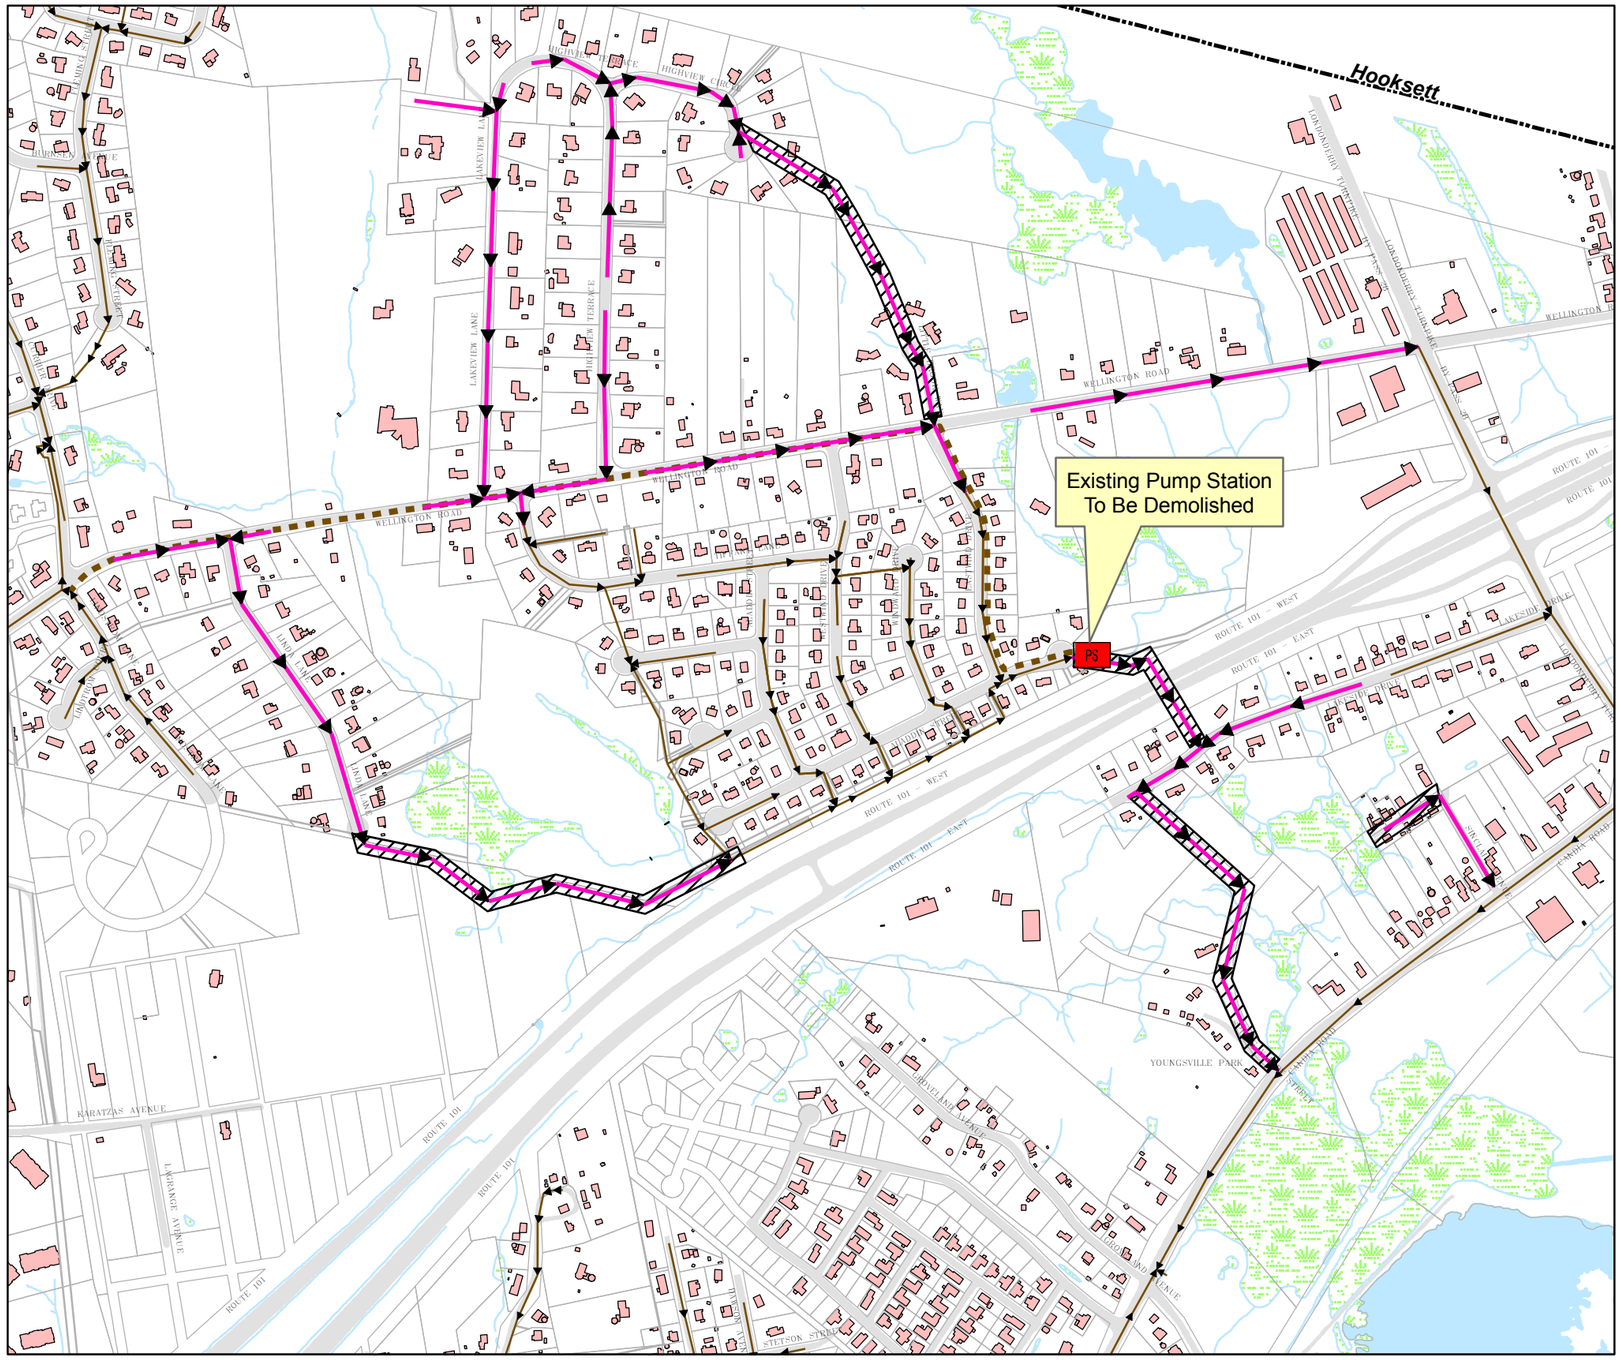

Legend

- Proposed Gravity Sewer
- Proposed Pressure Sewer
- Existing Sewer
- Existing Force Main
- PS Existing Pump Station
- Easement Required

N W E S

0 600 1,200 Feet

CDM

Manchester, New Hampshire
Cohas Brook Sewer Master Plan

Cohas Brook Sewer Project
Proposed Contract 2

Figure 5-2