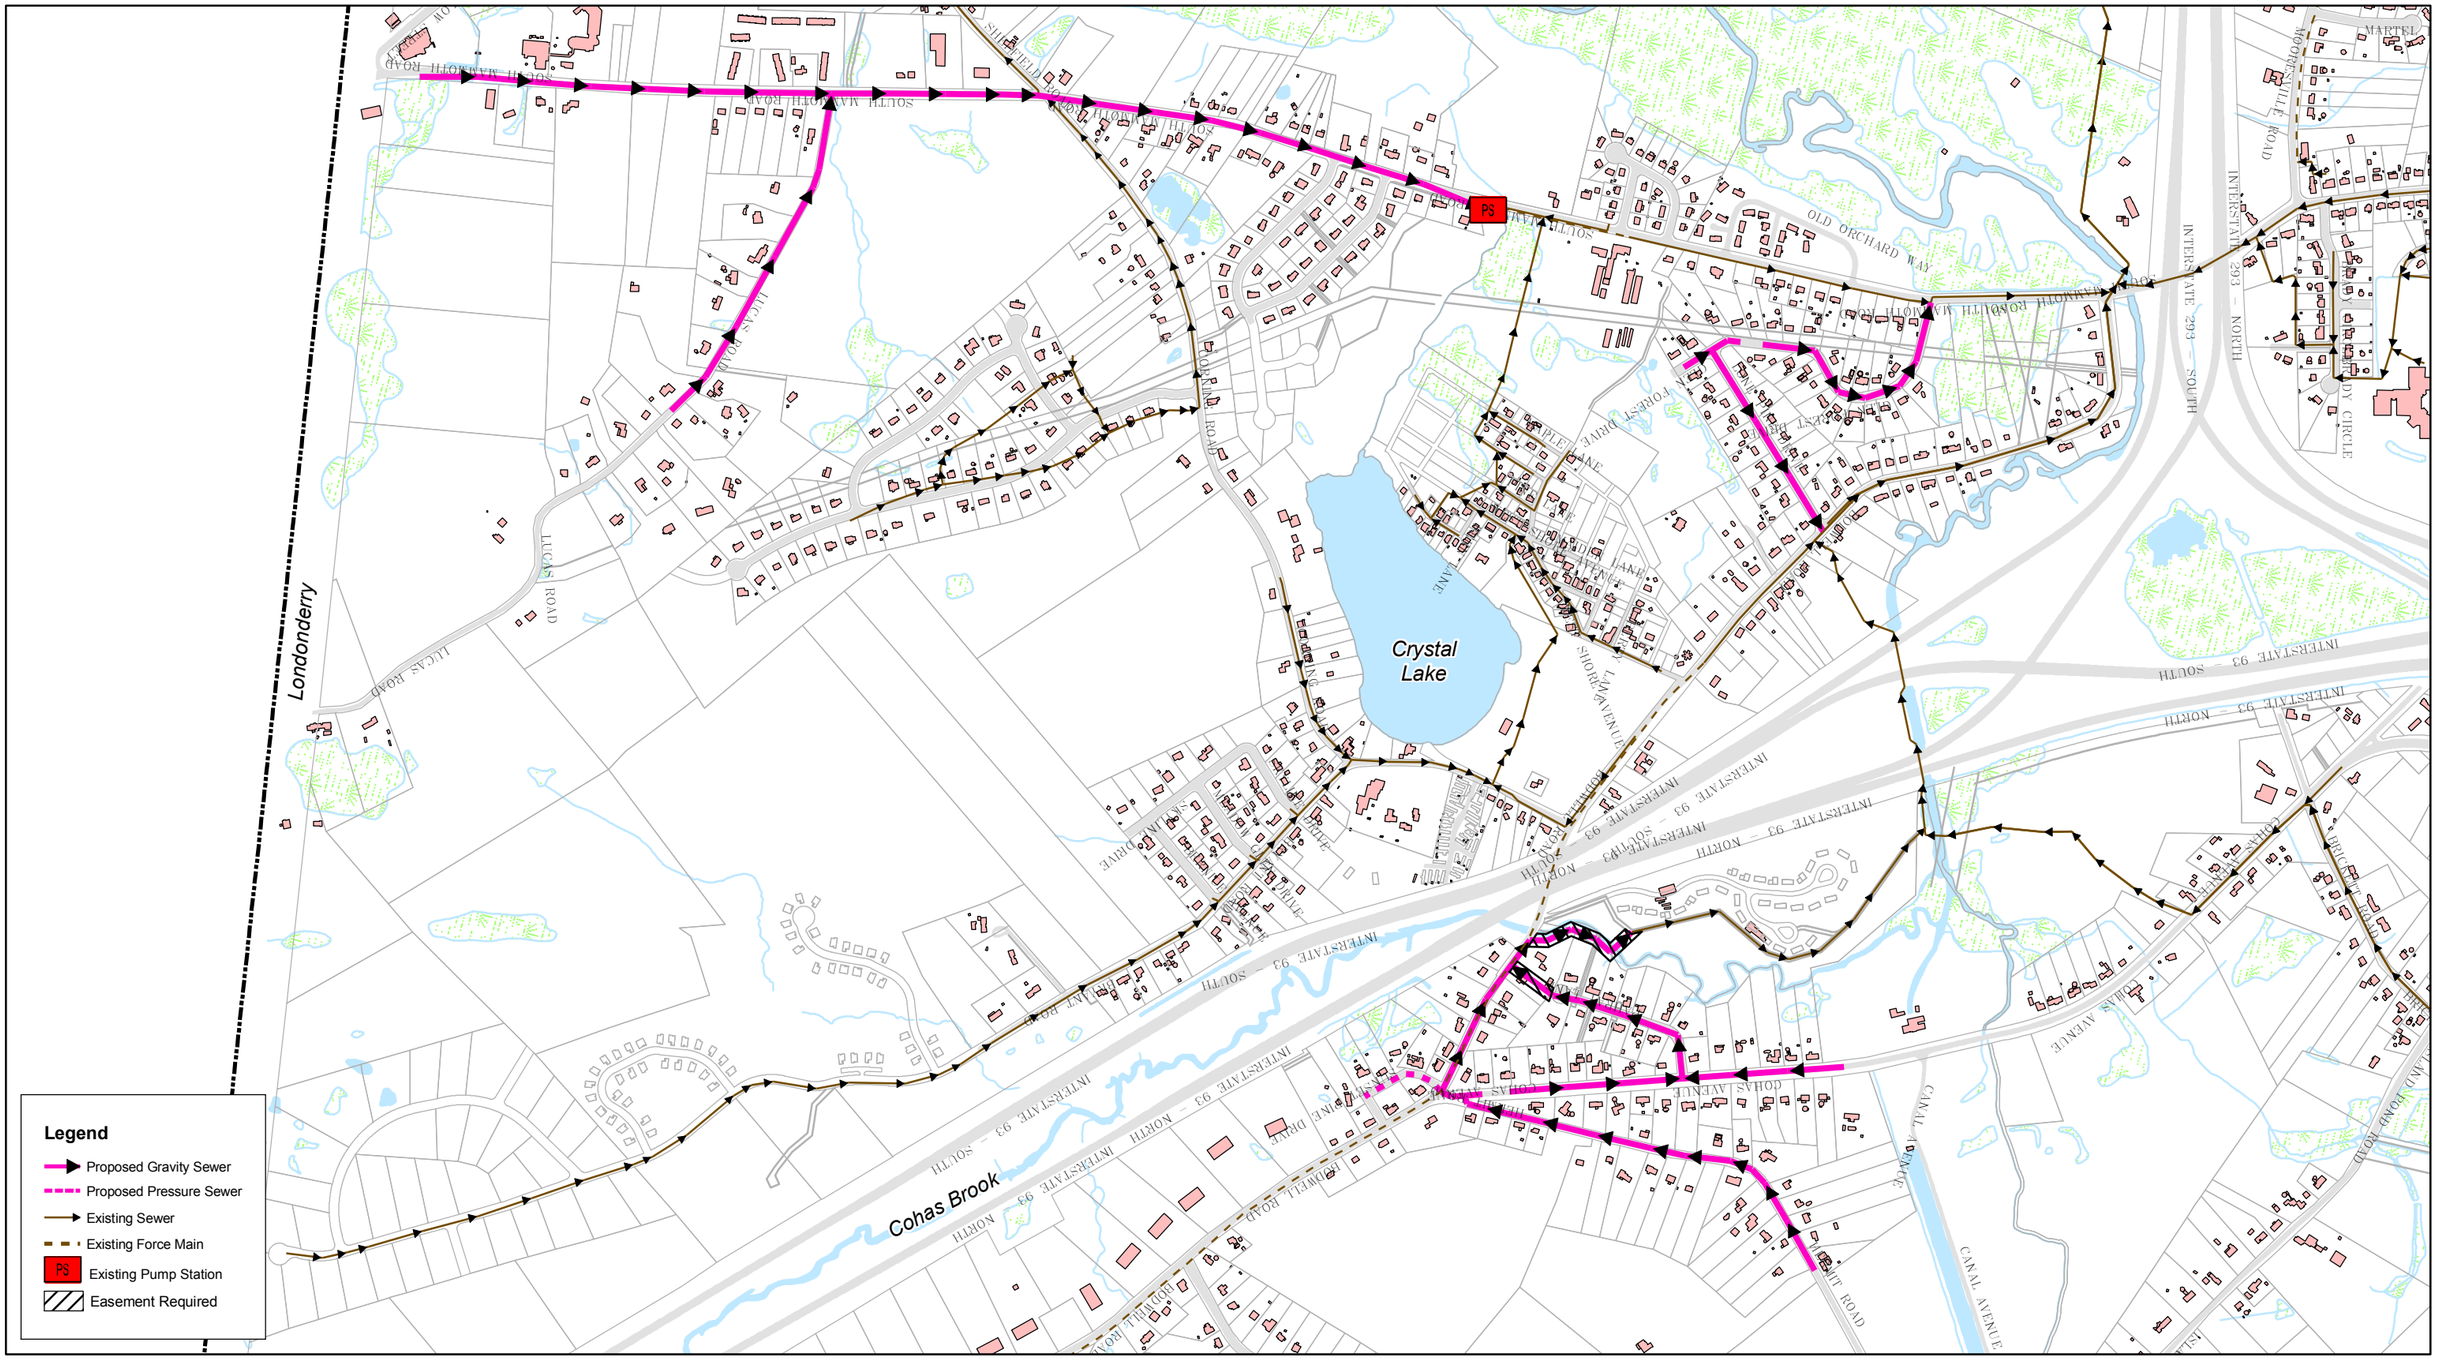

Manchester, New Hampshire
Cohas Brook Sewer Master Plan

Cohas Brook Sewer Project
Proposed Contract 3

Figure 5-3