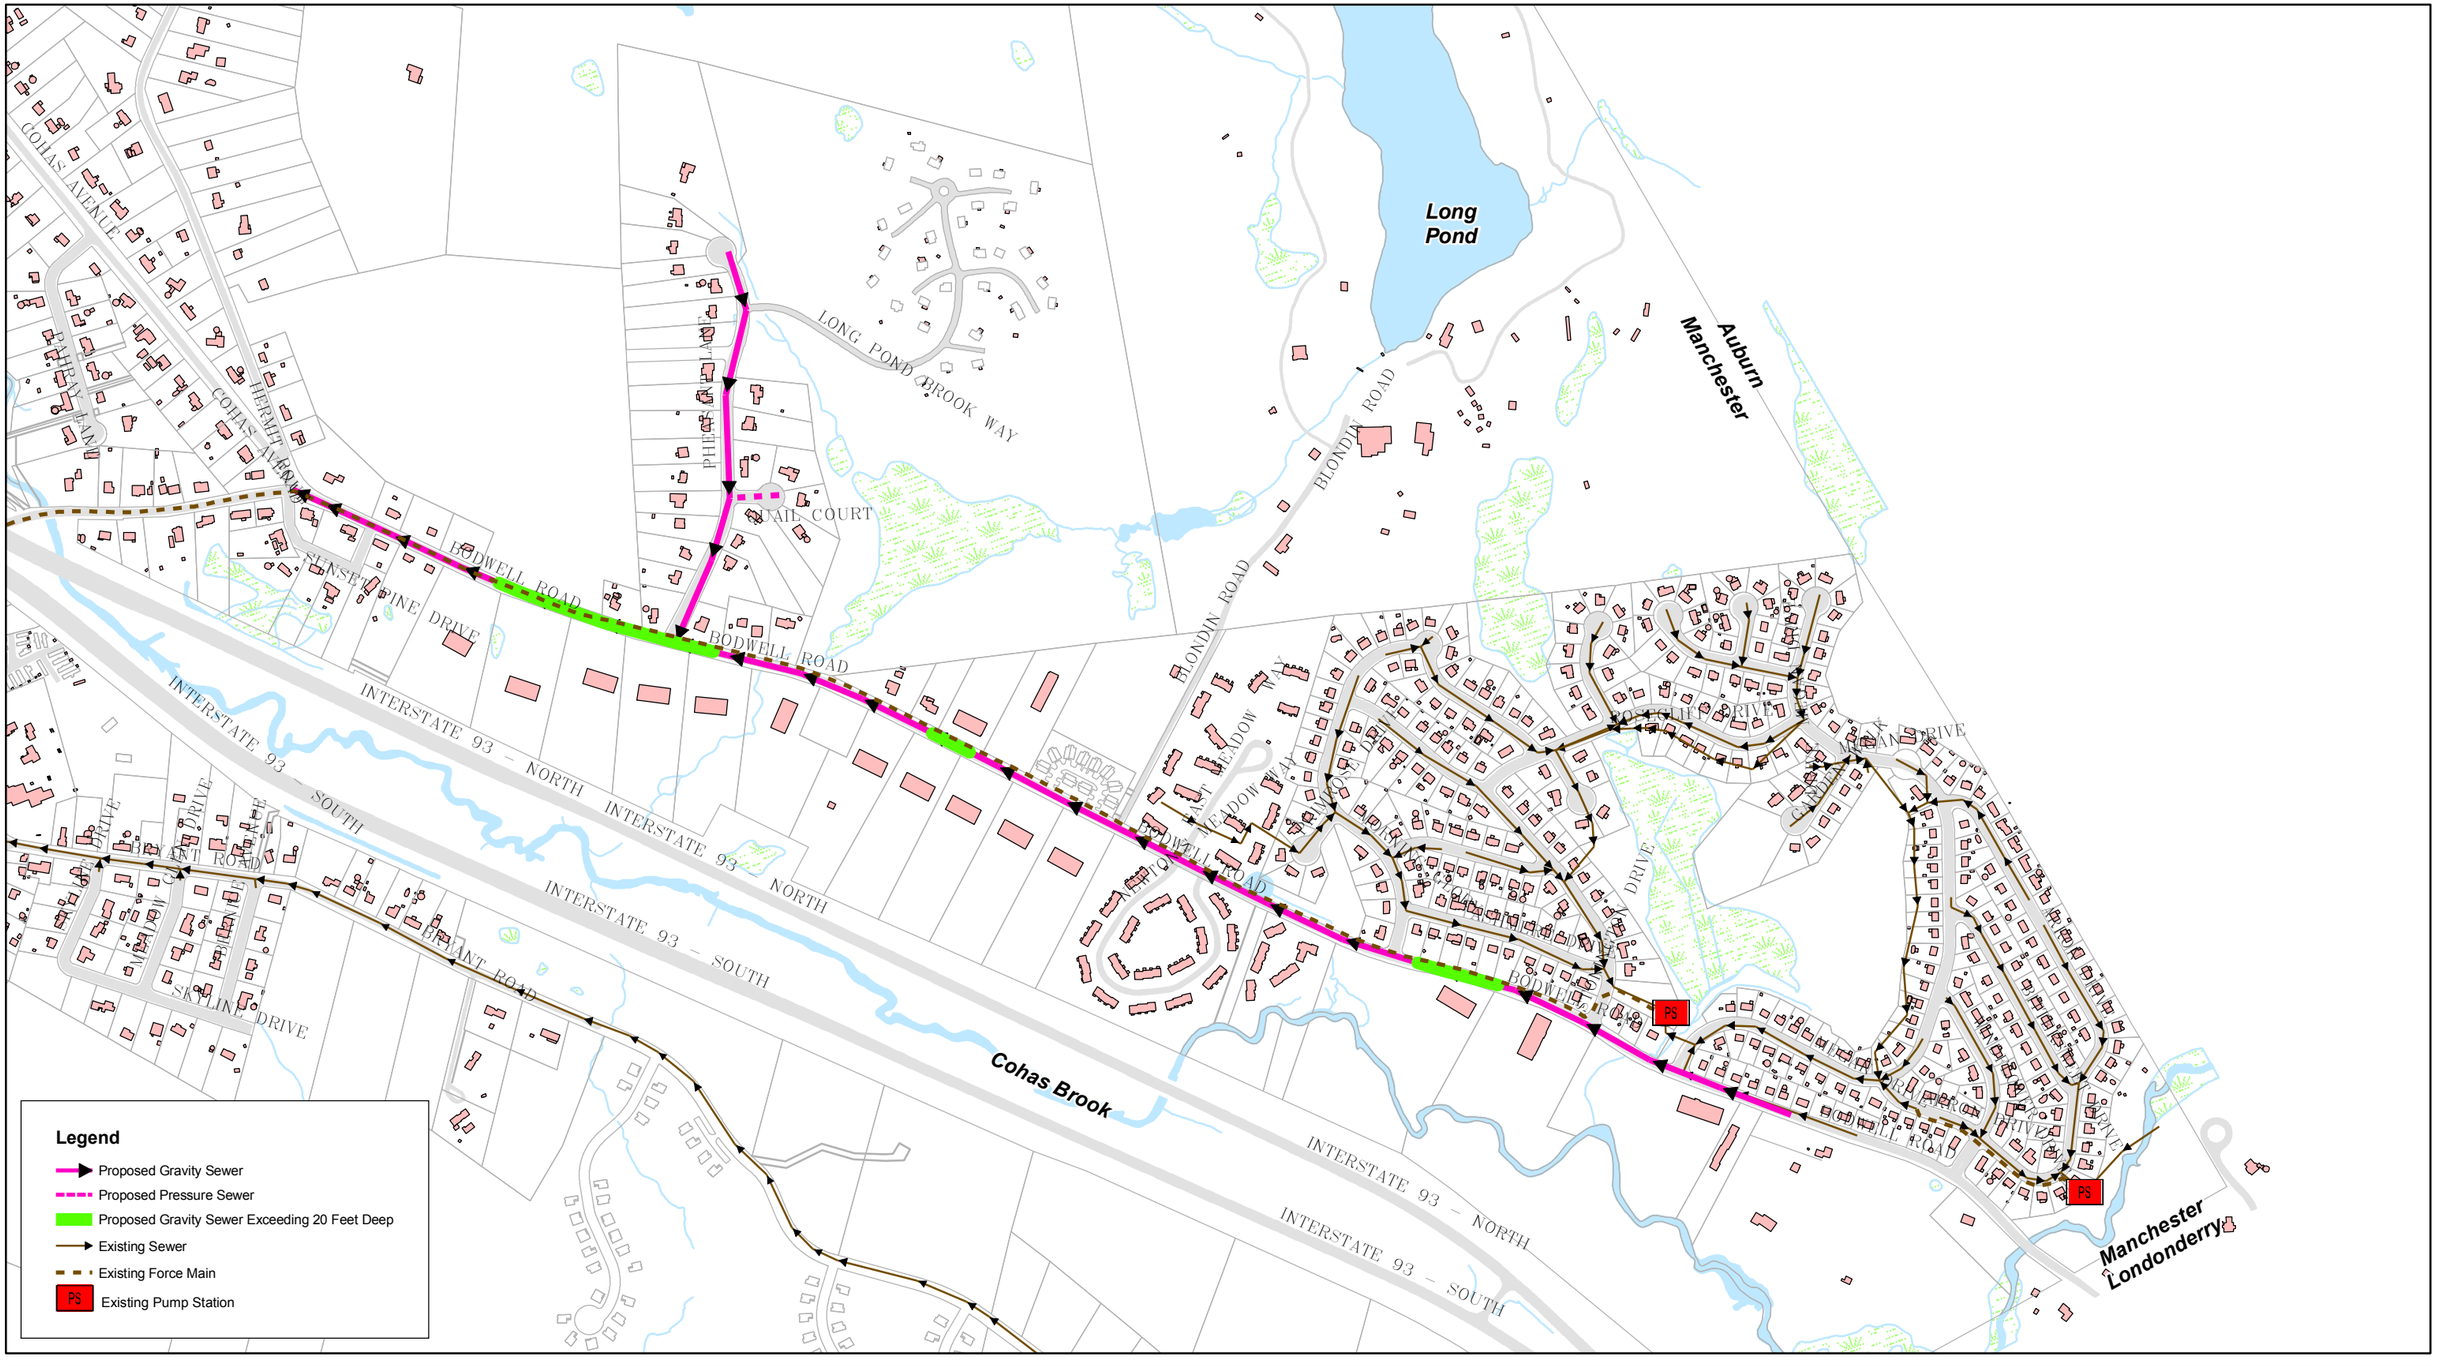

CDM

Manchester, New Hampshire
Cohas Brook Sewer Master Plan

Cohas Brook Sewer Project
Proposed Contract 4

Figure 5-4