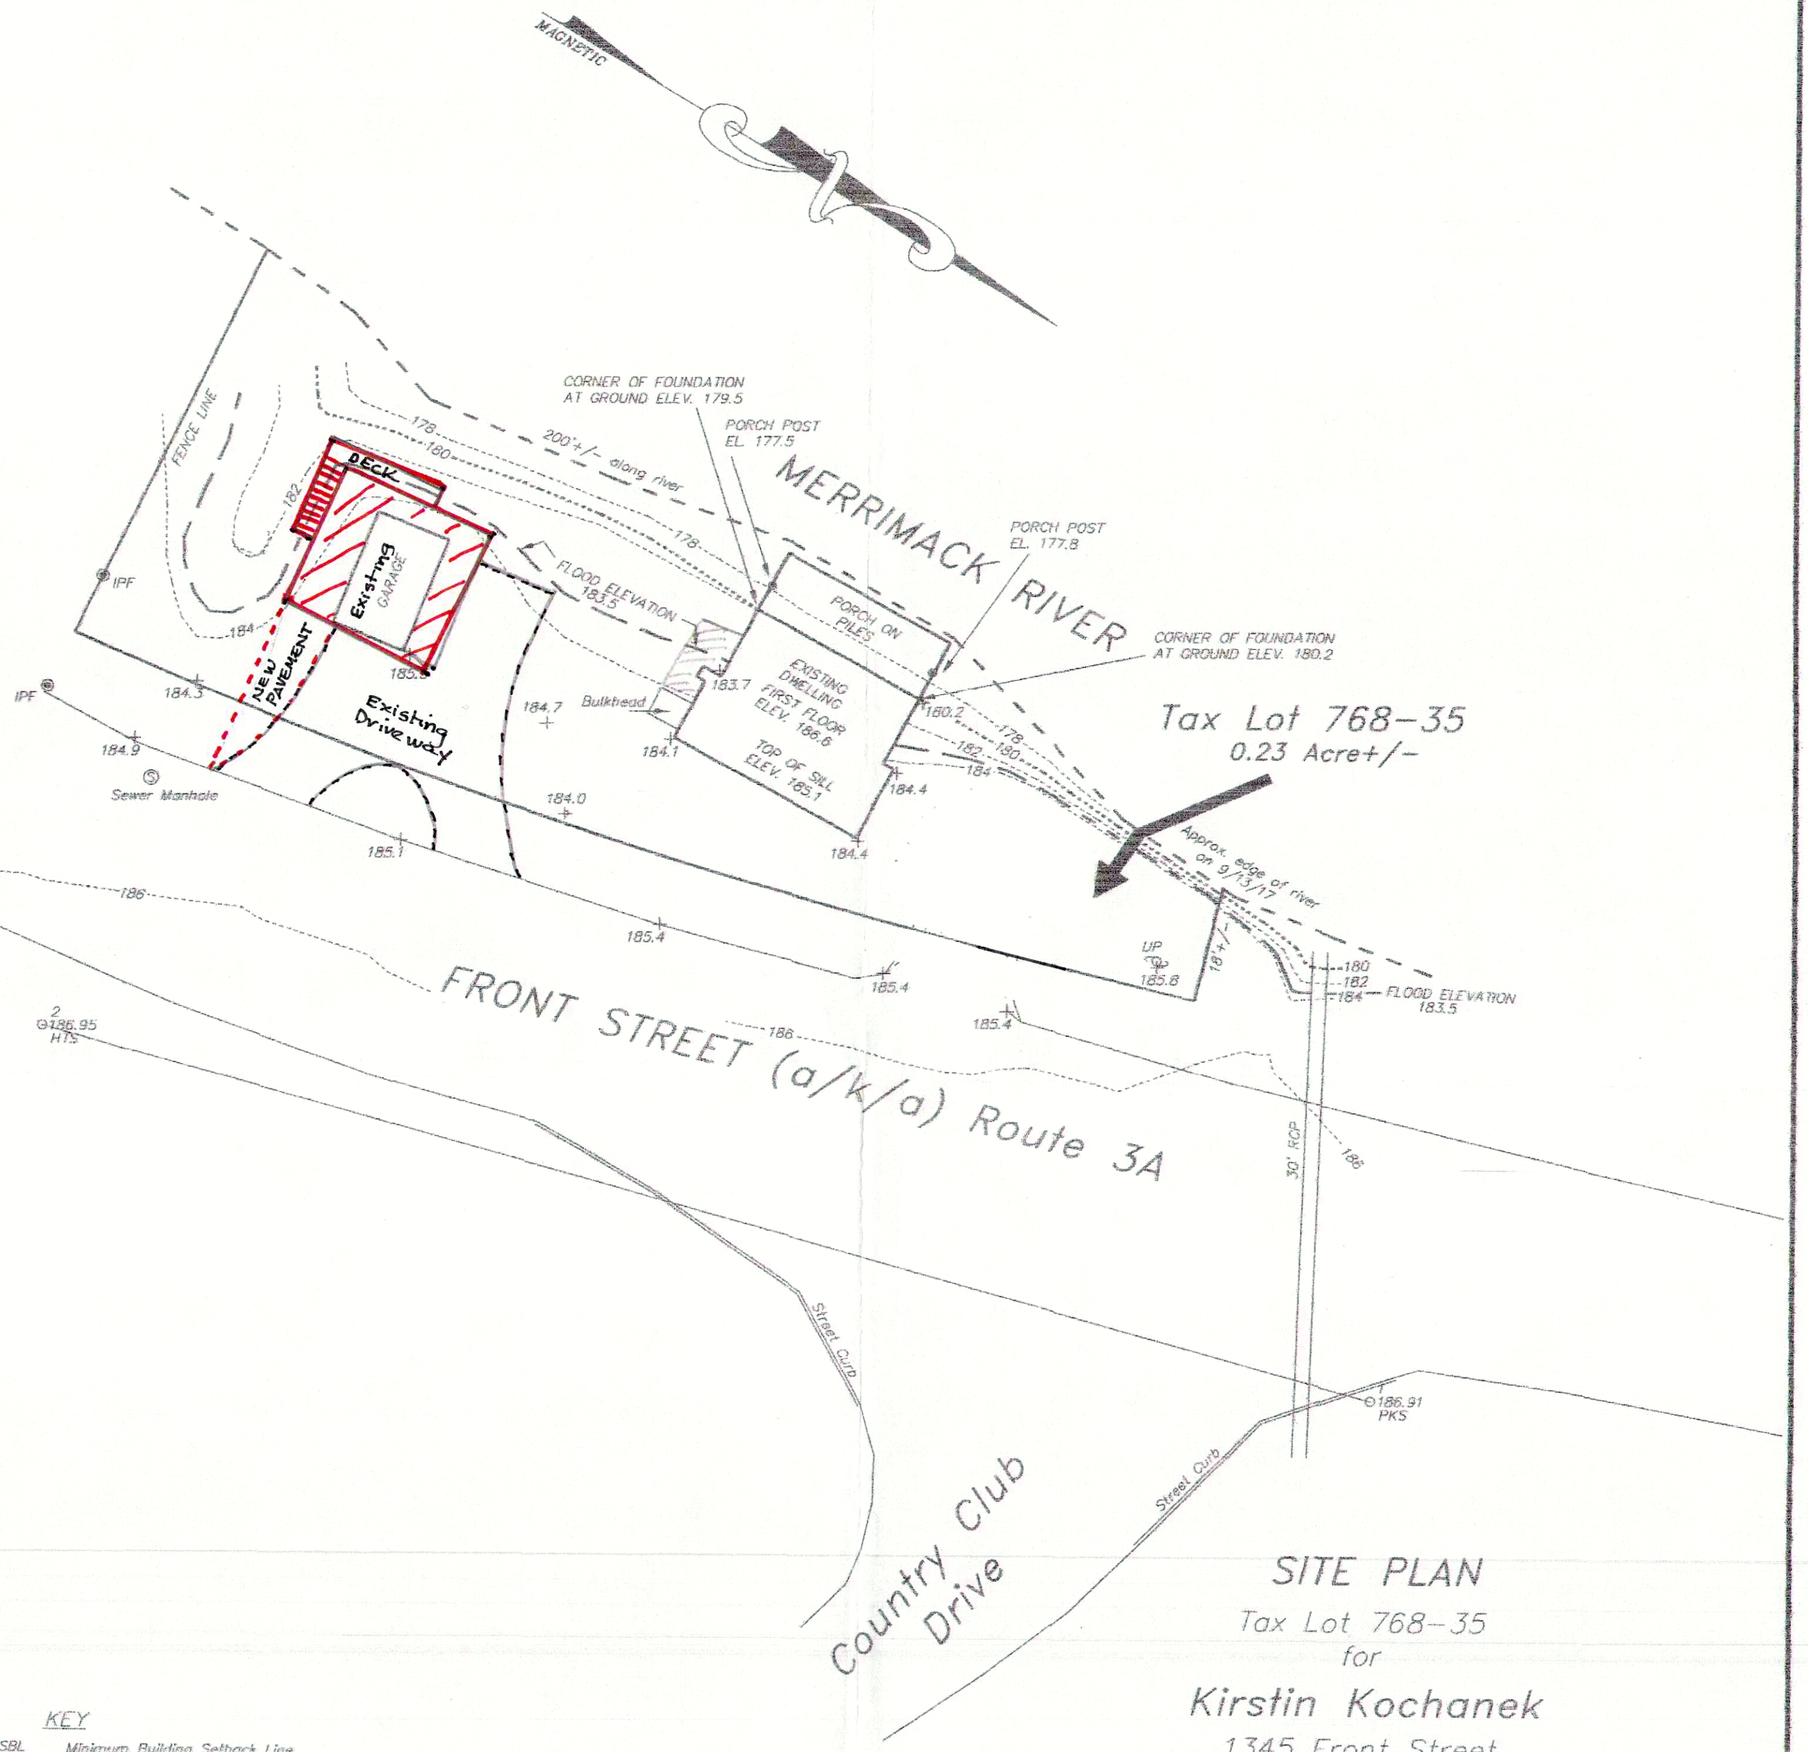

KEY

SBL	Minimum Building Setback Line
UP	Utility Pole
IPS	Iron Pipe Set
IPF	Iron Pipe Found
IRS	Iron Rod Set W/Cap
IRF	Iron Rod Found
DHS	Drill Hole Set
DHF	Drill Hole Found
MN/DHS	Magnetic Nail in Drill Hole Set
768-35	Map/Lot

Topography instrument determined by this office.
Datum – Assumed

REVISIONS:

11/8/17 – Revised elevations for correct flood zone location
2/26/18 – Revised elevations for first floor and sill after construction

GRAPHIC SCALE

0 10 20 40

(IN FEET)

1 inch = 20 feet

STATE OF NEW HAMPSHIRE LICENSED LAND SURVEYOR No. 626 ARTHUR SICILIANO JR.

SITE PLAN

Tax Lot 768-35

for

Kirstin Kochanek

1345 Front Street

(formerly 1164 Front Street)

Manchester, NH Hillsborough County

EDM & Theodolite Survey

Control Traverse: 1/10,000+

Scale: 1"=20' October 2017 Revised Nov. 2017 Feb. 2018

Notebook #240 Job #2270

Prepared by:
ARTHUR F. SICILIANO JR.
Land Surveyor
Sewage Disposal System Designer
52A HALL AVENUE, HENNIKER, NH 03242
603-529-2857 / 603-491-0711