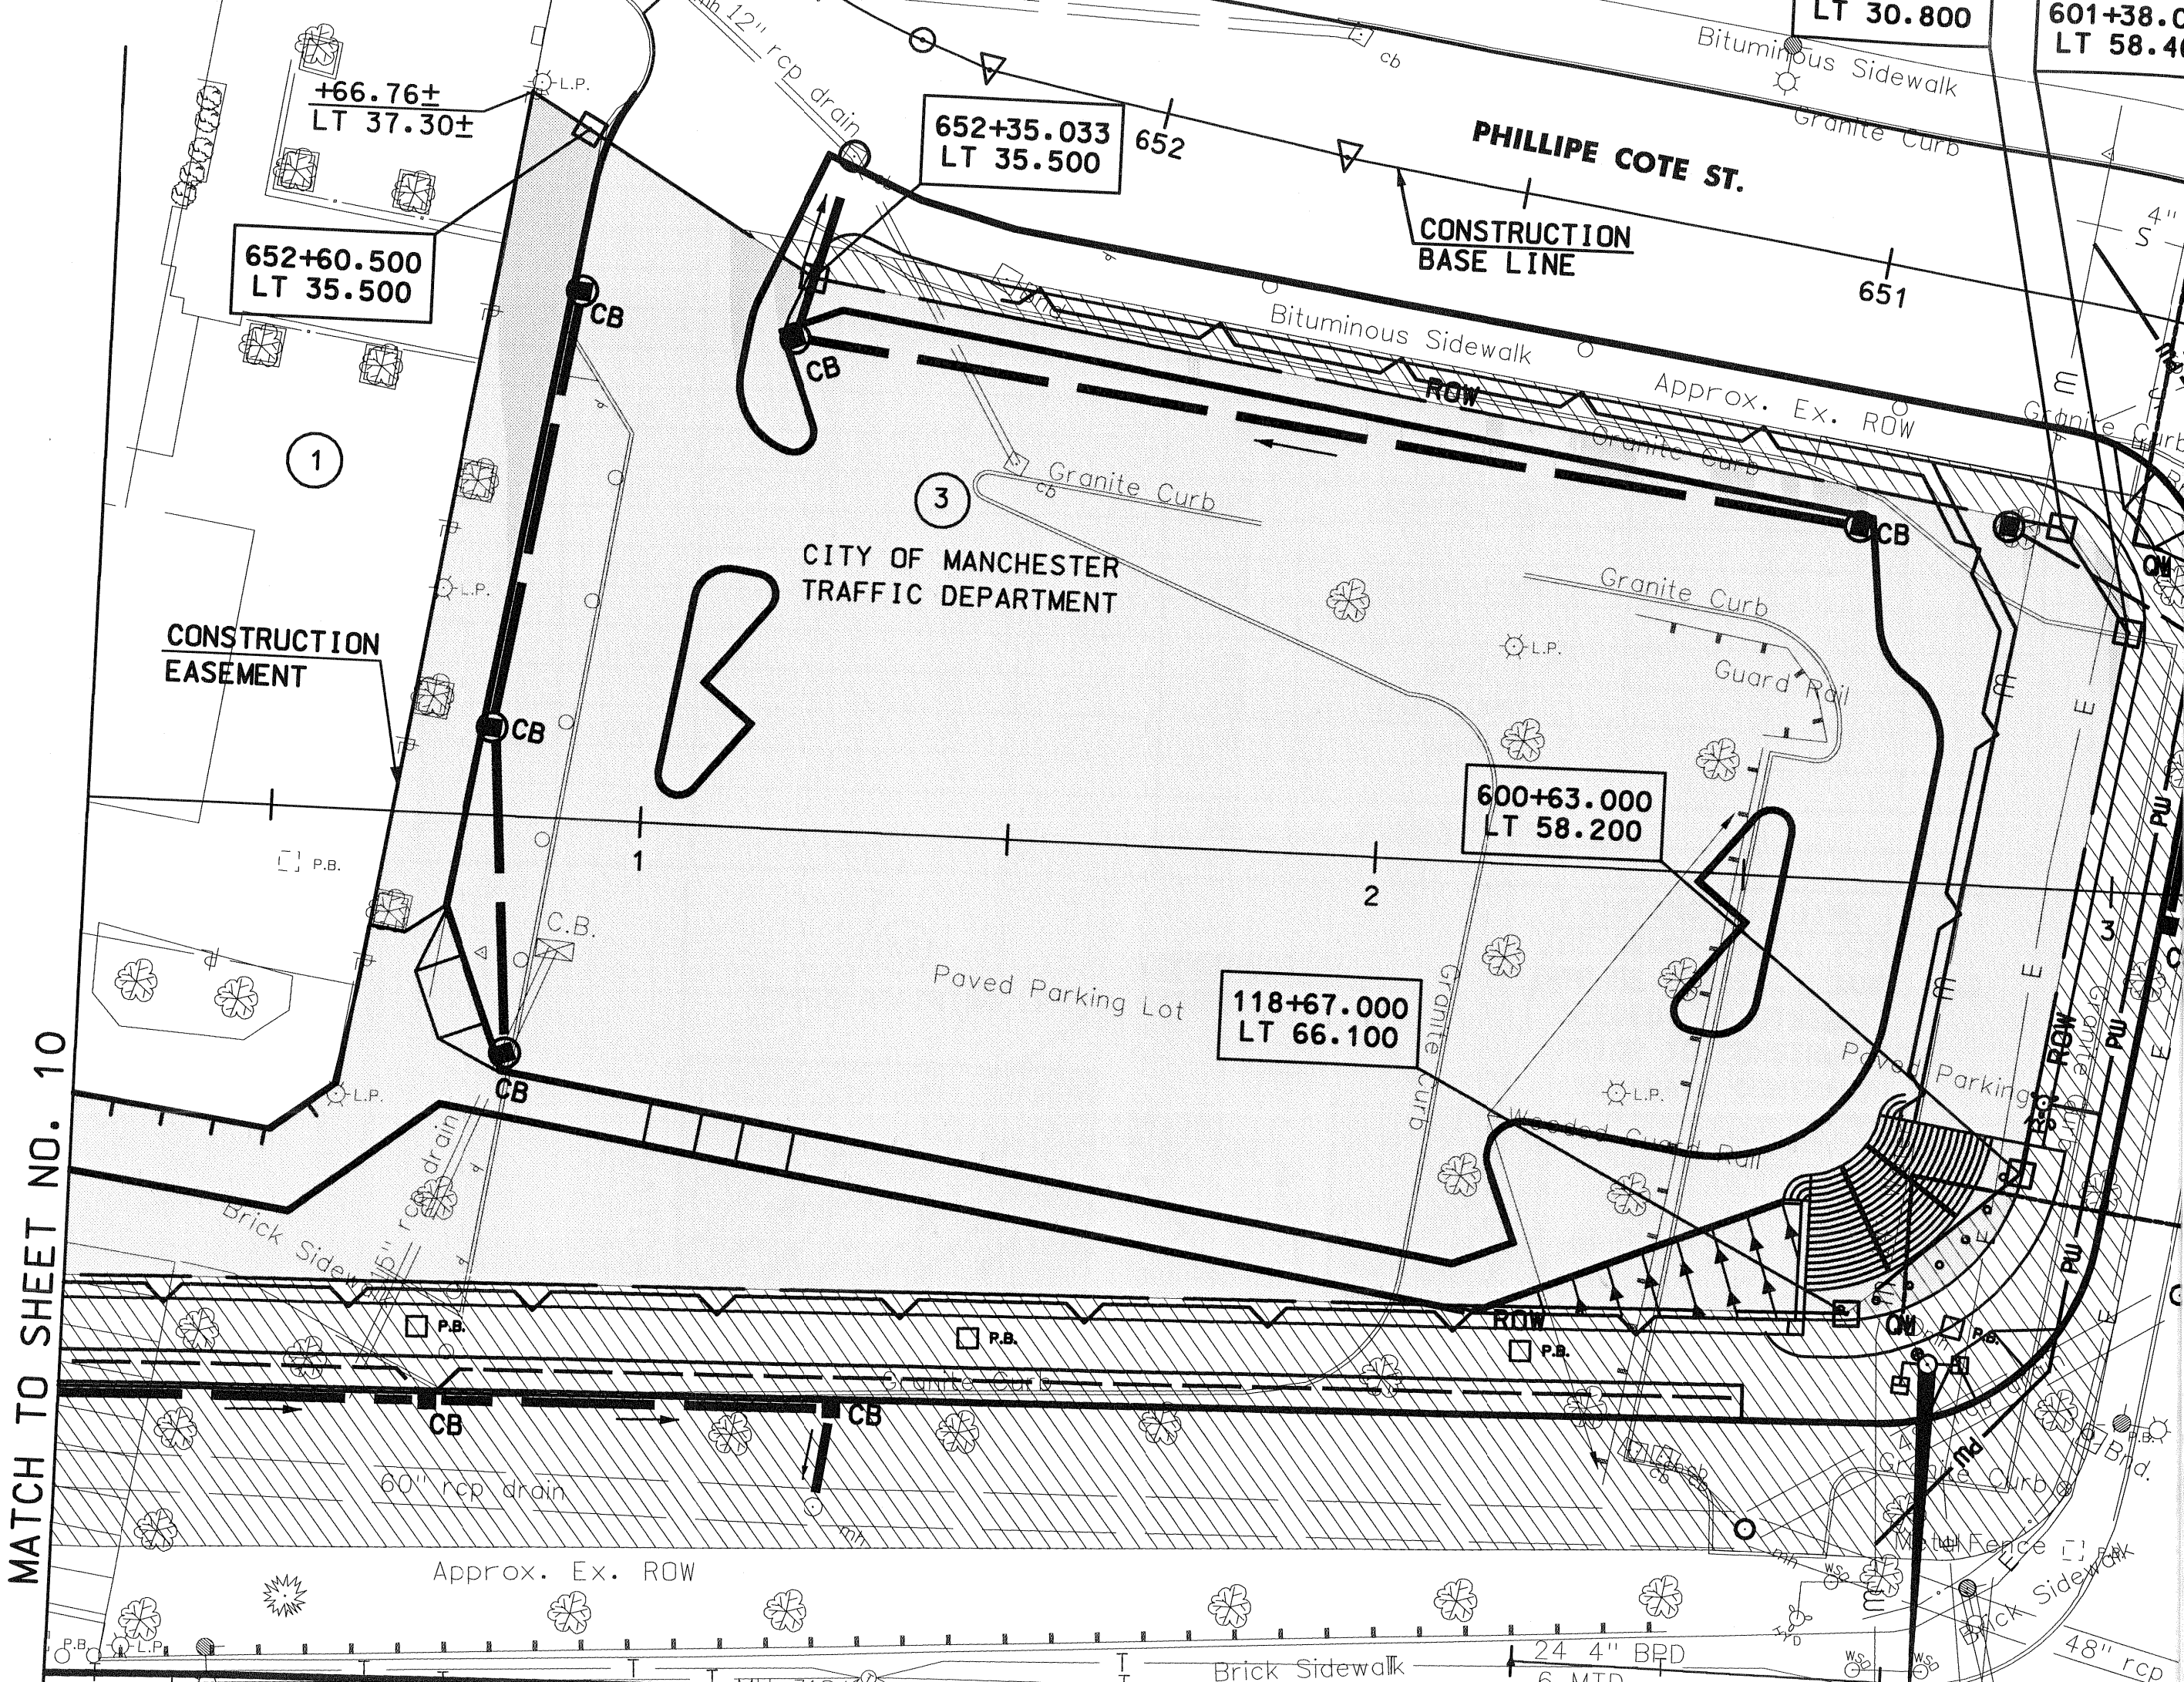
MATCH TO SHEET NO. 10
PHILLIPE COTE ST.
CONSTRUCTION BASE LINE
CONSTRUCTION EASEMENT
CITY OF MANCHESTER TRAFFIC DEPARTMENT
652+35.033 LT 35.500
652+60.500 LT 35.500
+66.76± LT 37.30±
LT 30.800
601+38.0
LT 58.4
600+63.000 LT 58.200
118+67.000 LT 66.100
Bituminous Sidewalk
Granite Curb
Approx. Ex. ROW
ROW
Paved Parking Lot
Guard Rail
Wooden Guard Rail
Brick Sidewalk
60" rcp drain
48" rcp
24 4" BPD
6 MTD
Metal Fence
CB
C.B.
L.P.
P.B.
cb
652
651
1
2
3